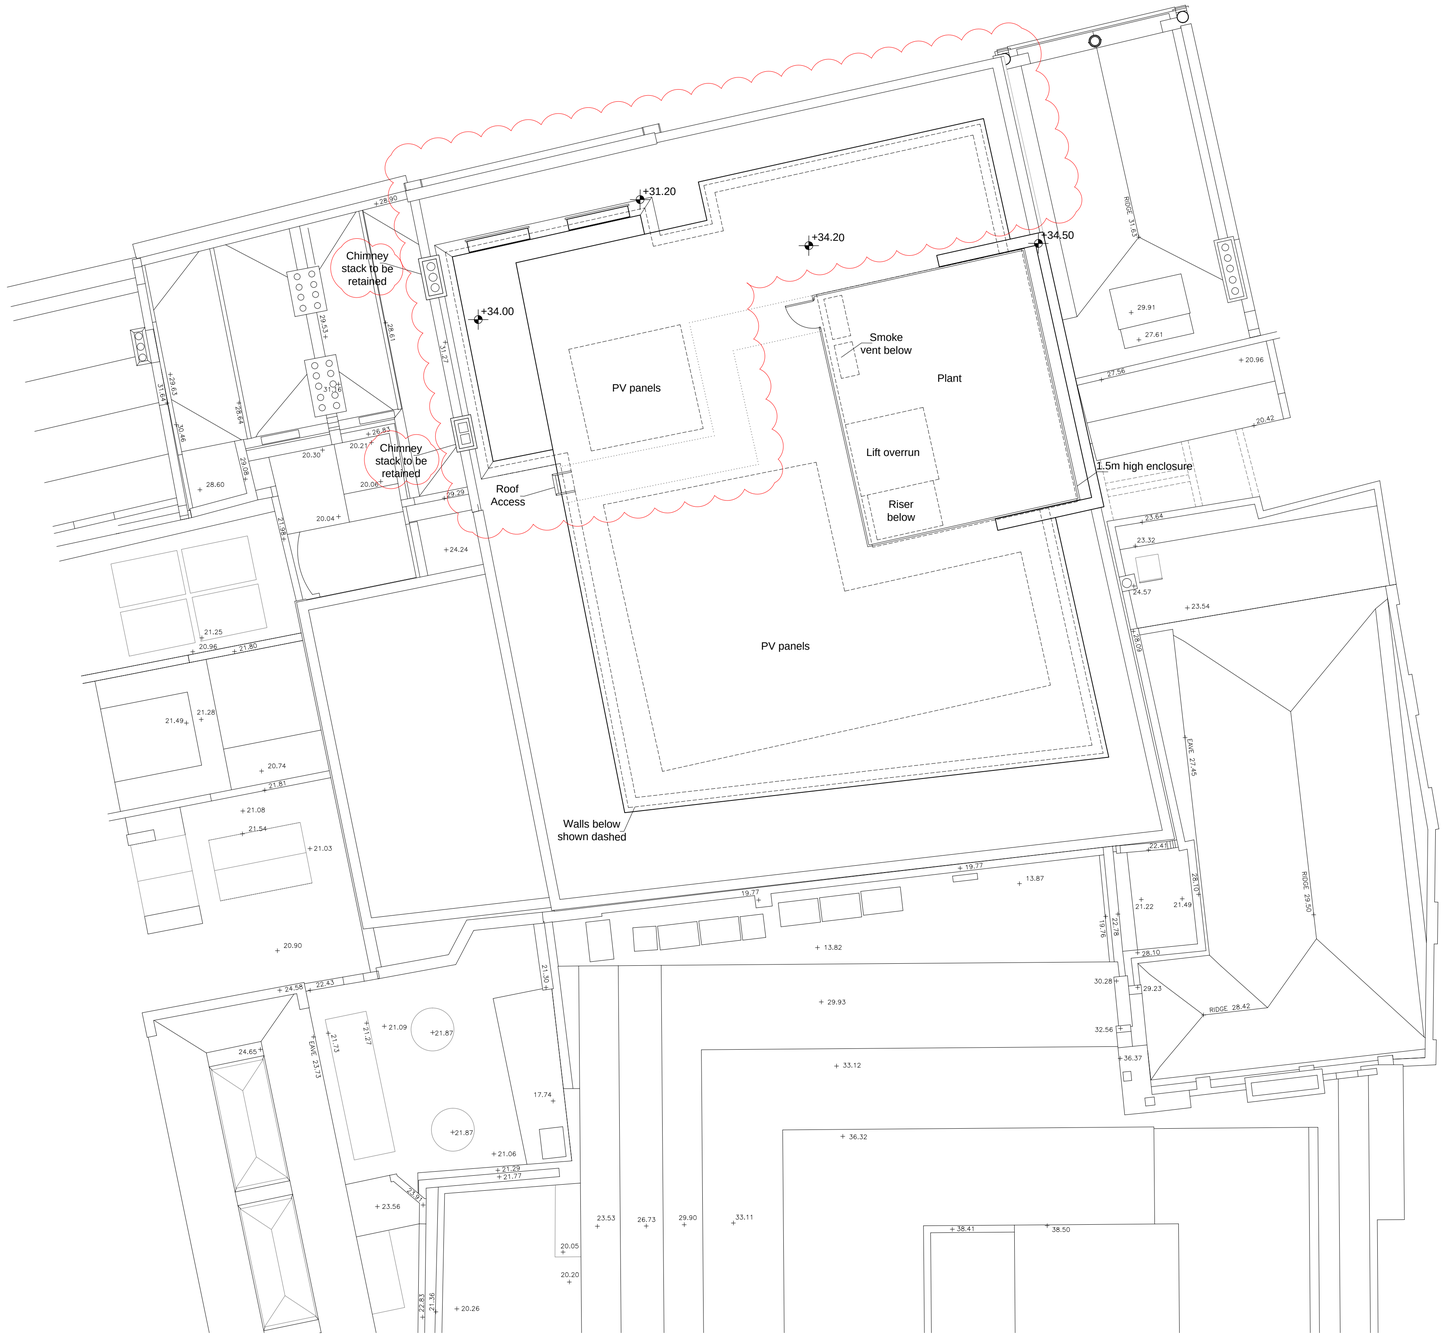

Proposed Roof Plan

1 : 100 (1, 2, 5m)

+00.00 Level

Rev	Issue	Date
P1	General amendment	03.08.16
P0	Planning	12.02.16

Frost Architects

PROJECT
12 - 14 Greville Street
EC1N 8SB

DRAWING
Proposed Roof Plan

Status PLANNING

SCALE 1:100

SIZE A1

DRAWN BY EQH

PROJECT NO. 15229

DRAWING NO. 116

REV. P1