NOTES

GENERAL NOTE:

- All works to be carried out in accordance with relevant BS/EN standards.

PACKAGES:

- Design, materials and construction detailing to be carried out by trade contractor.
- All trade packages to be carried out under warrantees by contractor.
- REFER TO ARCHITECT'S SPECIFICATION AND ASSOCIATED ADDENDA.

CO-ORDINATION:

- The main contractor/Management Contractor is responsible for co-ordination of the scope and sequence of all Sub-Contractors' work.

CONSTRUCTION
CONTRACT DOCUMENTATION
PLEASE NOTE THAT THIS DRAWING IS FOR DESIGN INTENT

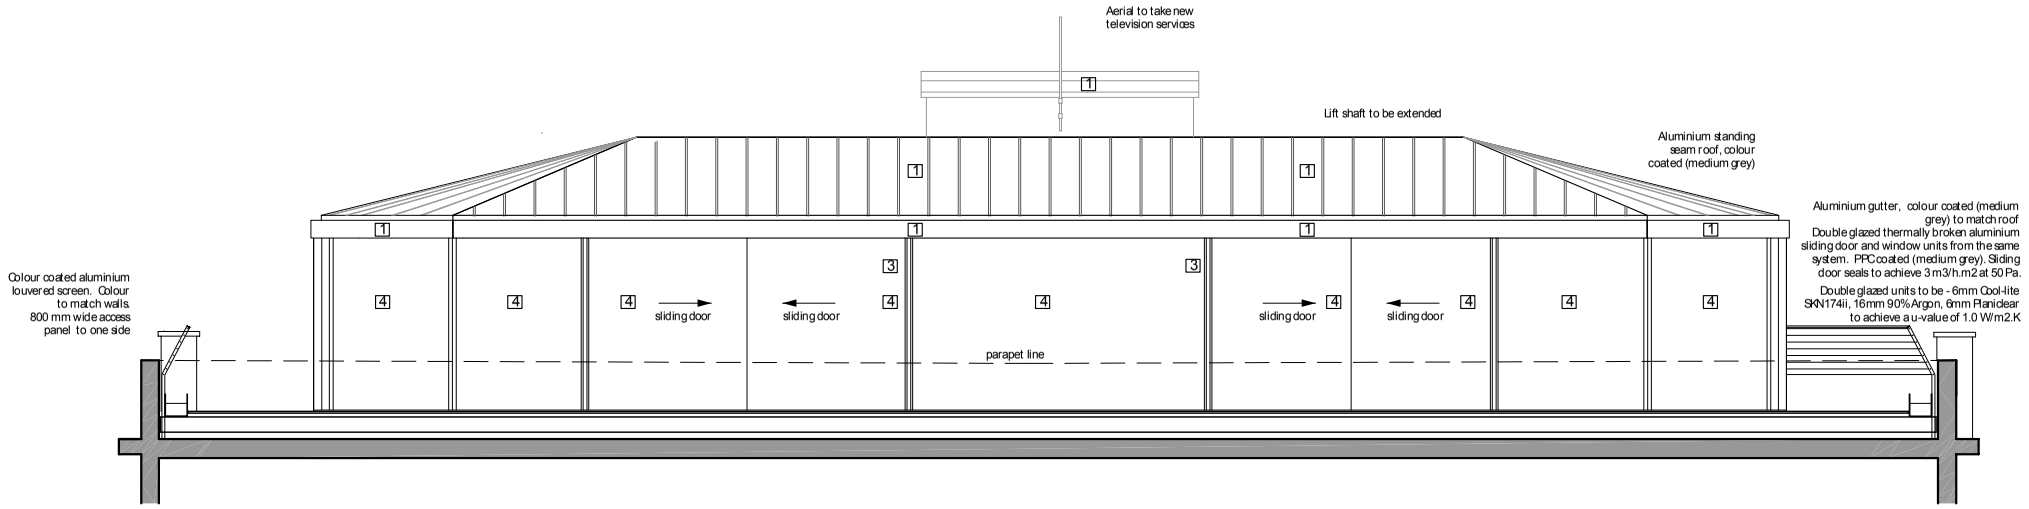

01 20-303 Museum st Elevation
SCALE 1:50@A1

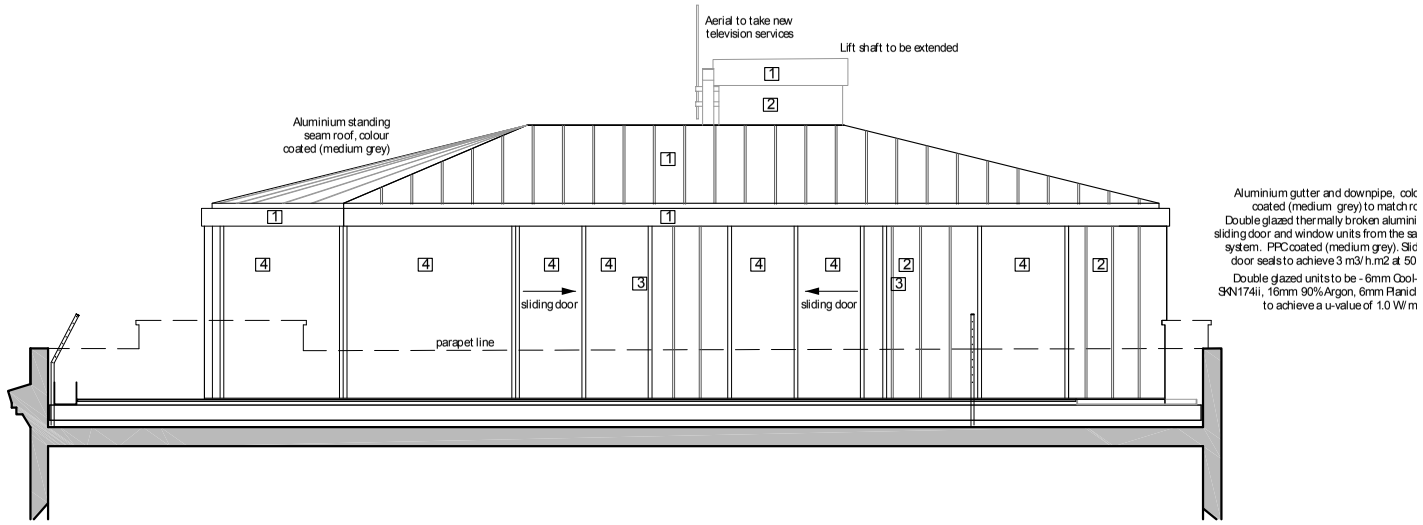

02 20-303 Little Russell St Elevation
SCALE 1:50@A1

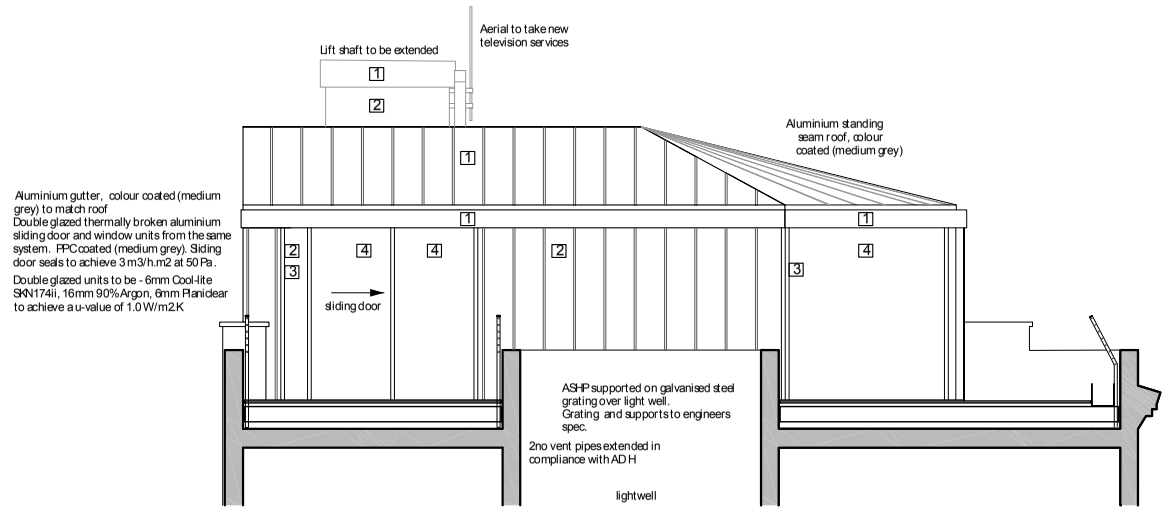

03 20-303 South East Elevation
SCALE 1:50@A1

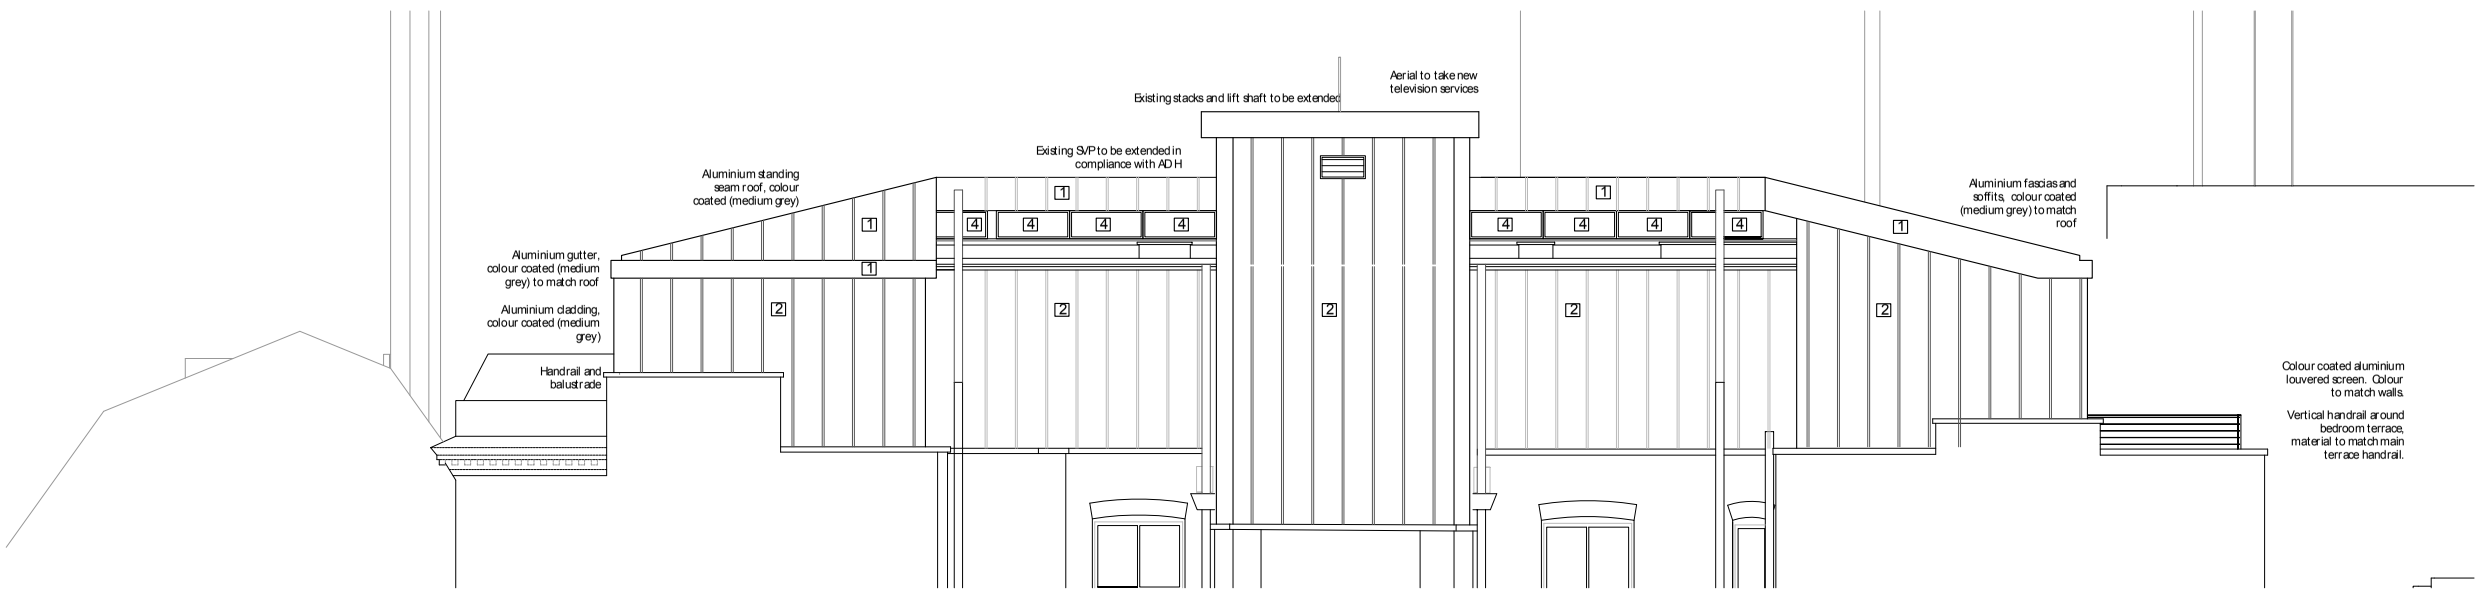

04 20-303 Rear South West Elevation
SCALE 1:50@A1

Note:

1 Roof, facias and trims
Aluminium powder coated standing seam sheet. Seams approx 450mm apart. Colour to be RAL 7012

2 Wall
Aluminium powder coated standing seam sheet. Seams approx 450mm apart. Colour to be RAL 7012

3 Gutters, and down pipes
Aluminium powder coated sheet. Gutters built into facia, down pipes 65 x 65 mm square. Colour to be RAL 7012

4 Glazing system (fixed and sliding doors)
Aluminium powder coated double glazed units by Schuco.
Colour to be RAL 7012

NOTES
- Do not scale from this drawing.
- Check all dimensions on site.
- Site levels to be read in conjunction with topographical survey.
- Subject to site inspection.
- This drawing is to be read in conjunction with all other contract/tender documentation (as applicable) and & all documents prepared by other consultants.
- In accordance with third party agreements
AREAS
- Refer to area schedule

© Copyright Reserved. Collado Collins Partners LLP

Rev	Notes	yy.mm.dd	By	Auth
C1	CONSTRUCTION ISSUE	16.01.19	DG	DG
C2	MATERIAL REFERENCES ADDED	16.08.05	DG	DG
C3	UPDATED FOR PLANNING	16.10.05	DH	DH

Notes

Existing building layout is based on survey conducted by SDP Surveys of St Albans in October 2012

0 0.5 1 2 3 4 5m
scale bar

0 5 10 20m
scale bar

Collado Collins Architects
17-19 Foley Street
London W1W 6DW
T 020 7580 3490
F 020 7580 2917
info@colladocollins.com
www.colladocollins.com

Date	23.07.2014
Drawn by:	JD
Checked by:	FVB
Scale @A1:	1:50 & 1:200
Scale @A3:	1:100 & 1:400
CAD File No:	Ff 12041/CAD/Construction/GAs

Devonshire Metro Ltd.
Museum House, 25 Museum St
PROPOSED
Penthouse elevations

12041 20-303

C3
Revision