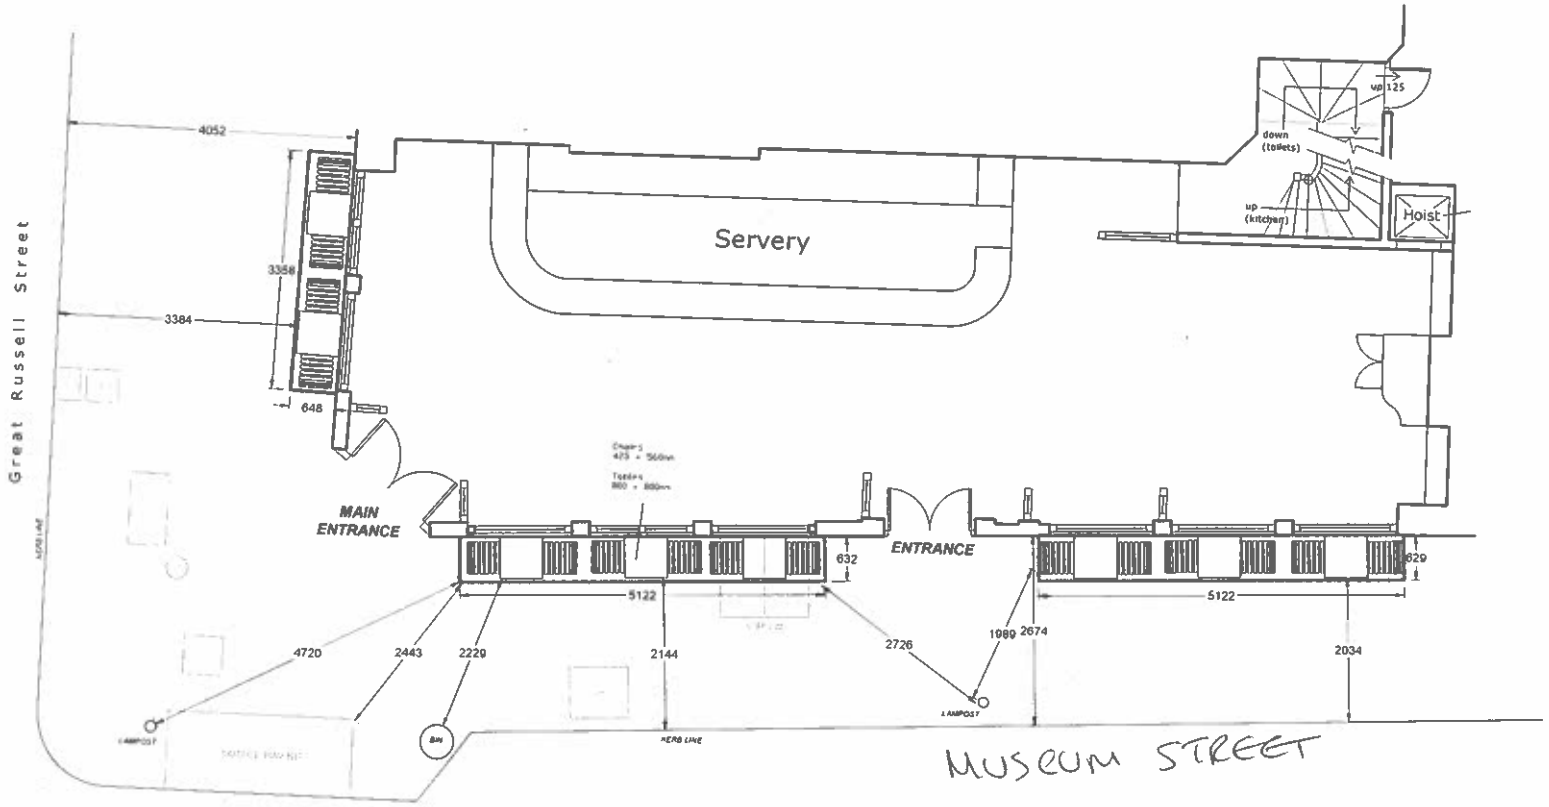

PAVEMENT LAOUT (scale 1:50)

PHOTO A & FURNITURE STYLE

PHOTO B

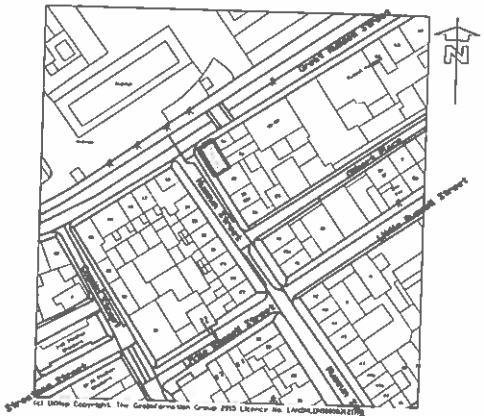

SITE LOCATION PLAN (scale 1:1250)

B	Additional dimensions added	GT	22.09.15
A	Additional dimensions added	GT	24.08.15

PembrookDesign

Project:

MUSEUM TAVERN
49 Great Russell Street, London WC1

Drawing Title:

External pavement furniture

Drawing No:	2246-15-01
Scale:	1:50 @ A2
Date:	May 2015
Drawn By:	G Thornton

Revision: AB

Drawing not to be scaled. Dimensions indicated must be checked on site before manufacture by contractor. any discrepancy should be reported immediately

updated plan. 22-9-15