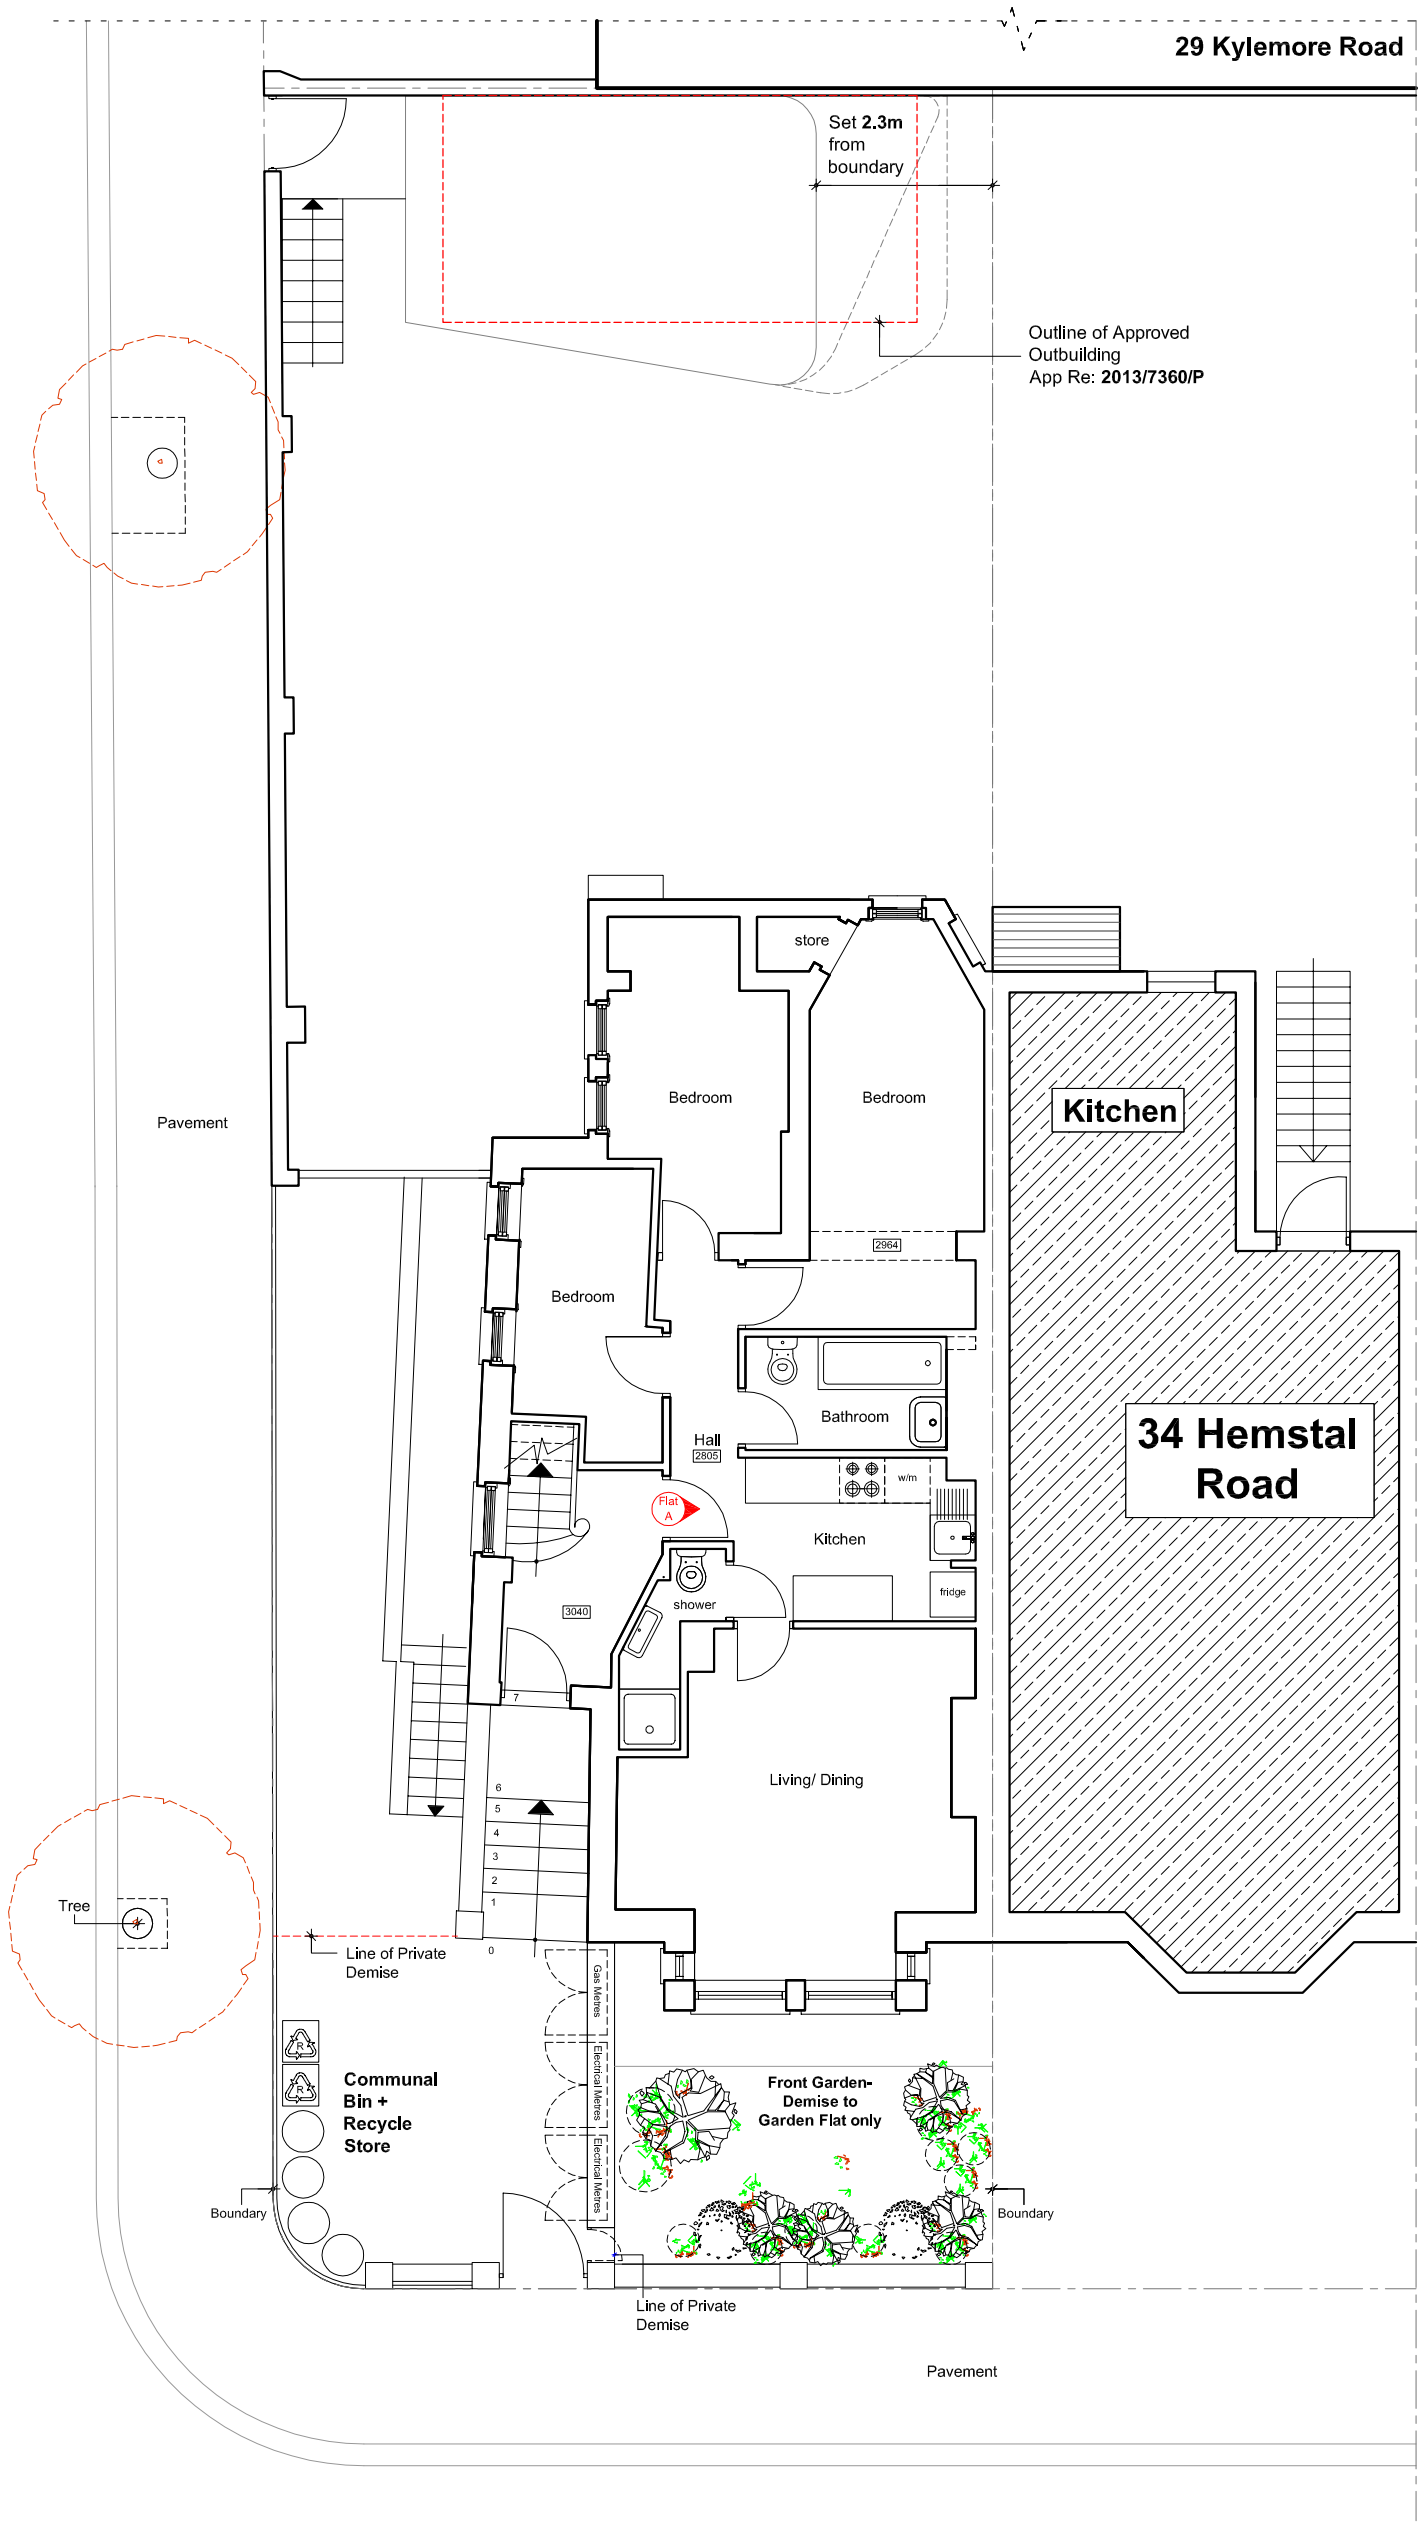

Proposed Upper Ground Floor Plan

Notes
Do not scale from this drawing
Report any discrepancies
Copyright owned by Andreas + Buxton Associates

0m 1 2 3 4 5 **1:100**
0m 10 20 30 40 50 **1:1250**

Andreas + Buxton Associates
CHARTERED ARCHITECT + INTERIOR DESIGNERS
9 Louisa Street London E1 4NF
m: 078687 15430 e-mail: andreasc73@me.com

Rev	Date	Drawing Status	Project	Project Description	Drawing Name	Date	Scale:	Drg. No.	Rev.
		Planning	**36 Hemstal Road London NW6 2AL**	**Proposed Outbuilding to the rear garden;**	**Proposed Upper Ground Floor Plan**	**10/03/2016**	**1:100 @ A3**	**Hemstal/16/A/08**	