1. PROPOSED LOWER GROUND FLOOR PLAN

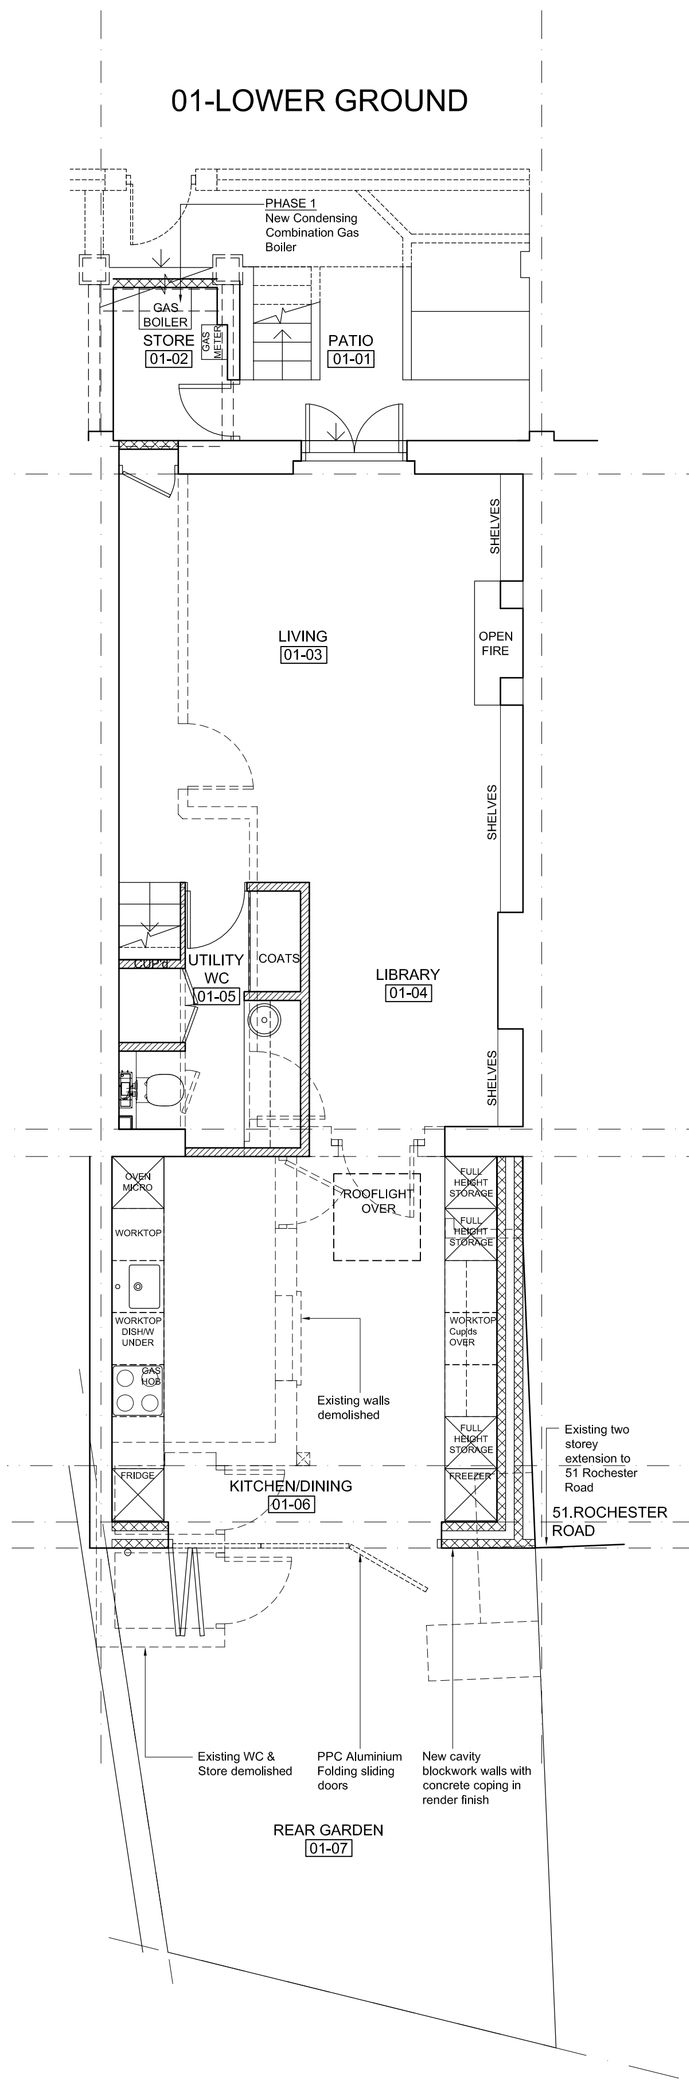

2. PROPOSED GROUND FLOOR PLAN

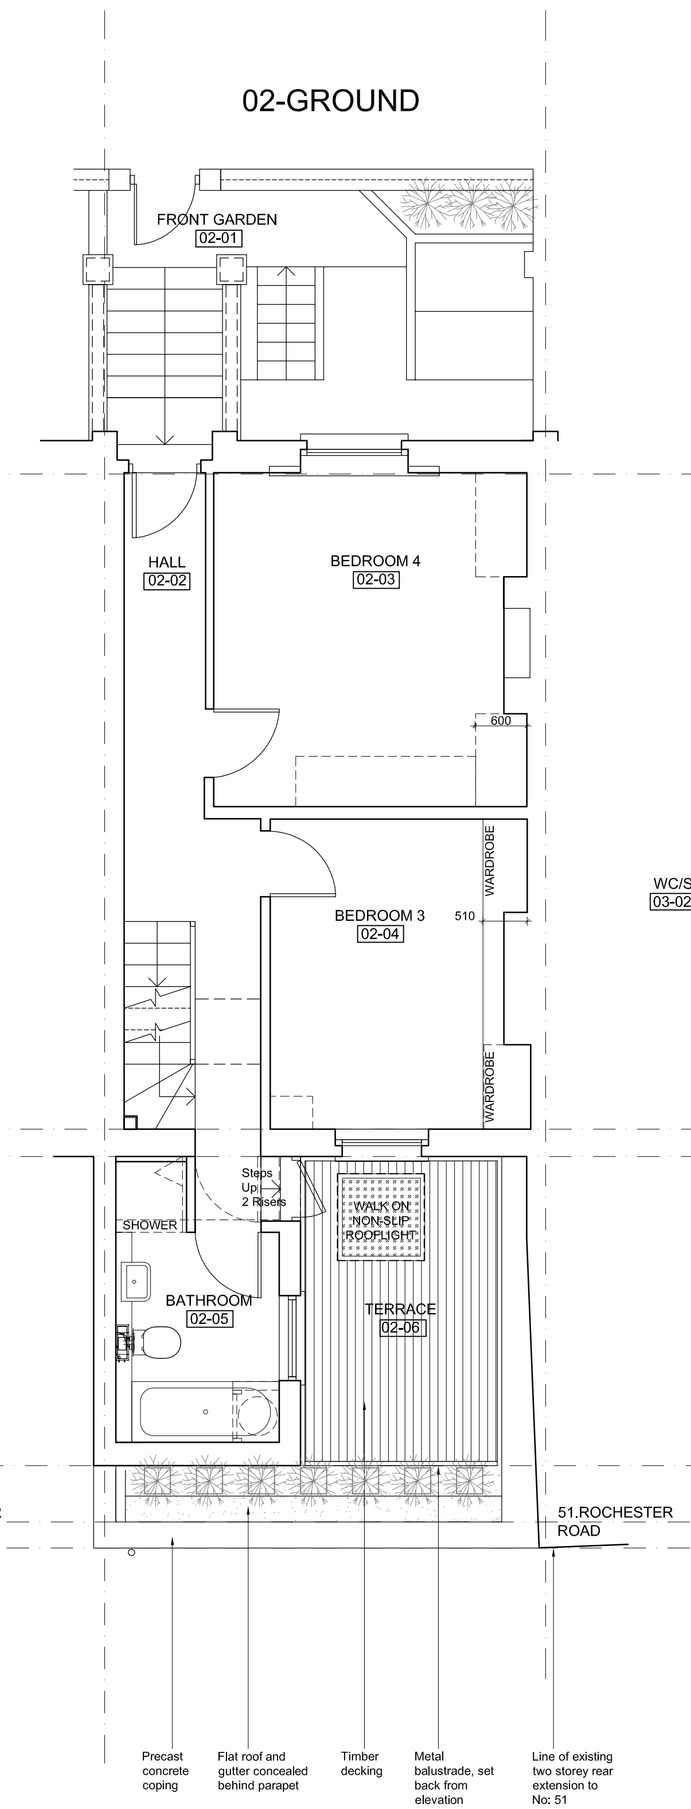

3. PROPOSED FIRST FLOOR PLAN

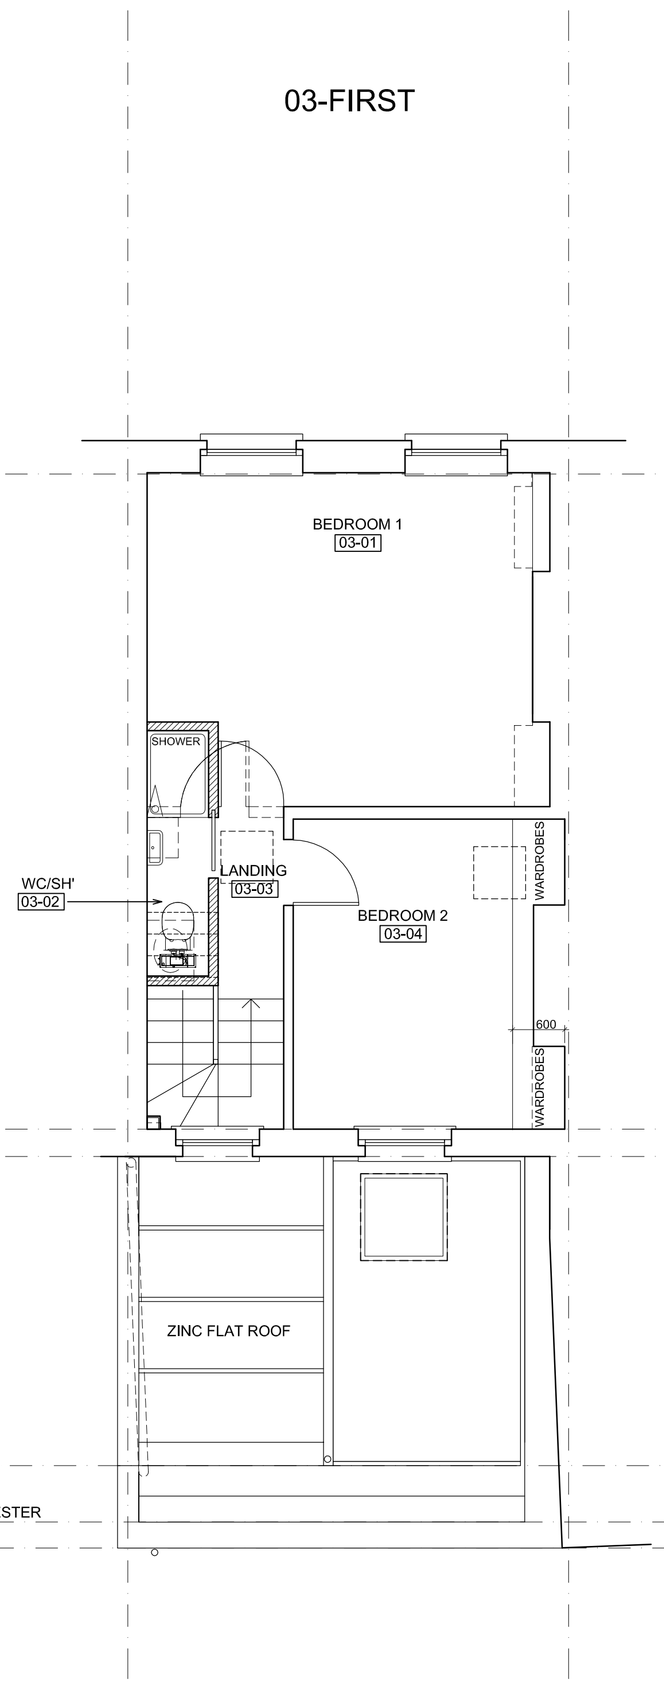

4. PROPOSEDLOFT SPACE PLAN

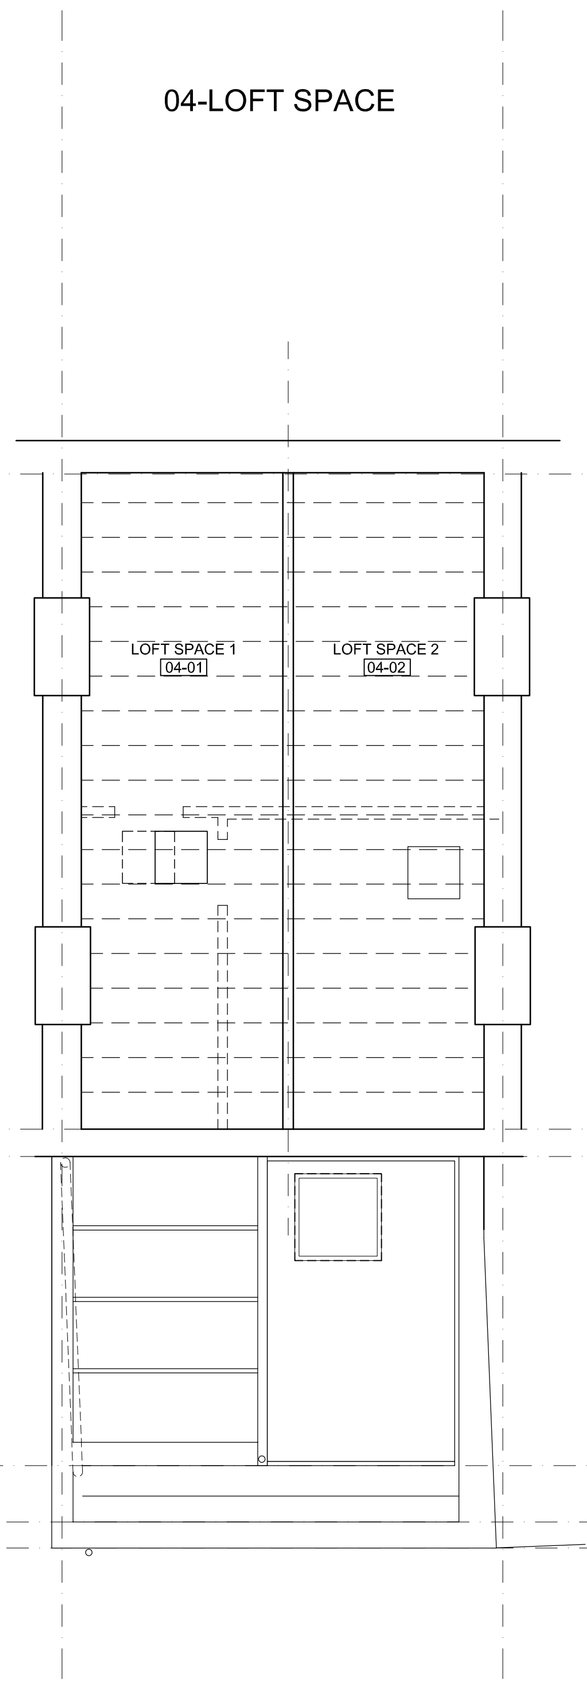

5. PROPOSED ROOF PLAN

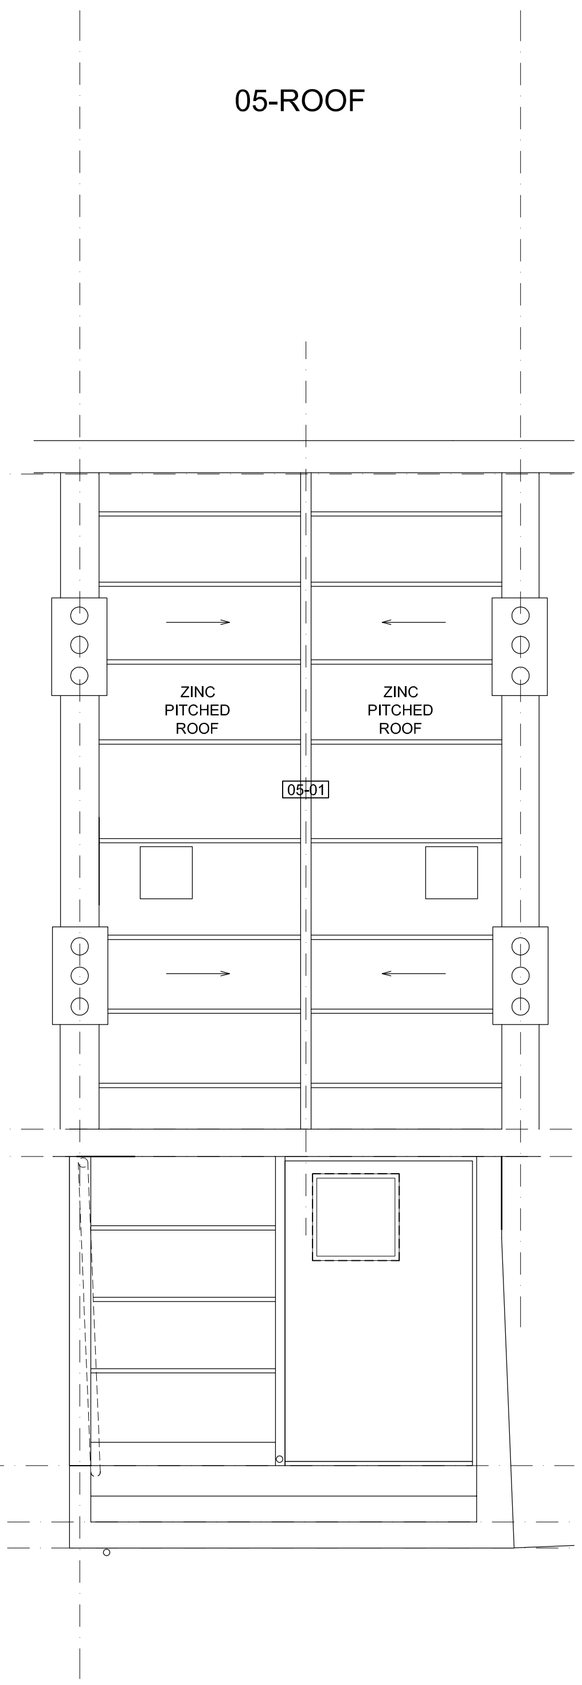

notes

© Z.ARC Limited - Copyright Designs & Patents Act 1988. Copies require Authorisation

All dimensions and levels to be checked on site. Any discrepancies to be reported to CA before work commences

Electronic versions of drawings to be checked against hard copies

revisions

A - 08.08.2016 - Planning issue.

B - 06.10.2016 - Balustrade changed for Planning.

Z.ARC

Z.ARC Limited Architects & Interior Designers

63 Rowantree Road
enfield middlesex
en2 8pn

tel: +44 (0)20 8366 4350
e mail: studio@zarc.co.uk

PLANNING

client
MR CHADA & MS JAYATILAKA

50 ROCHESTER ROAD
LONDON
NW1 9JL

job title
PROPOSED SINGLE
STOREY REAR EXTENSION
& ROOF TERRACE

drawing title
PROPOSED
PLANS

date
24.05.2015

drawn by
AW

job number
16-182

scale
1:50 @ A1

drawing number
182-P-09

revision
B