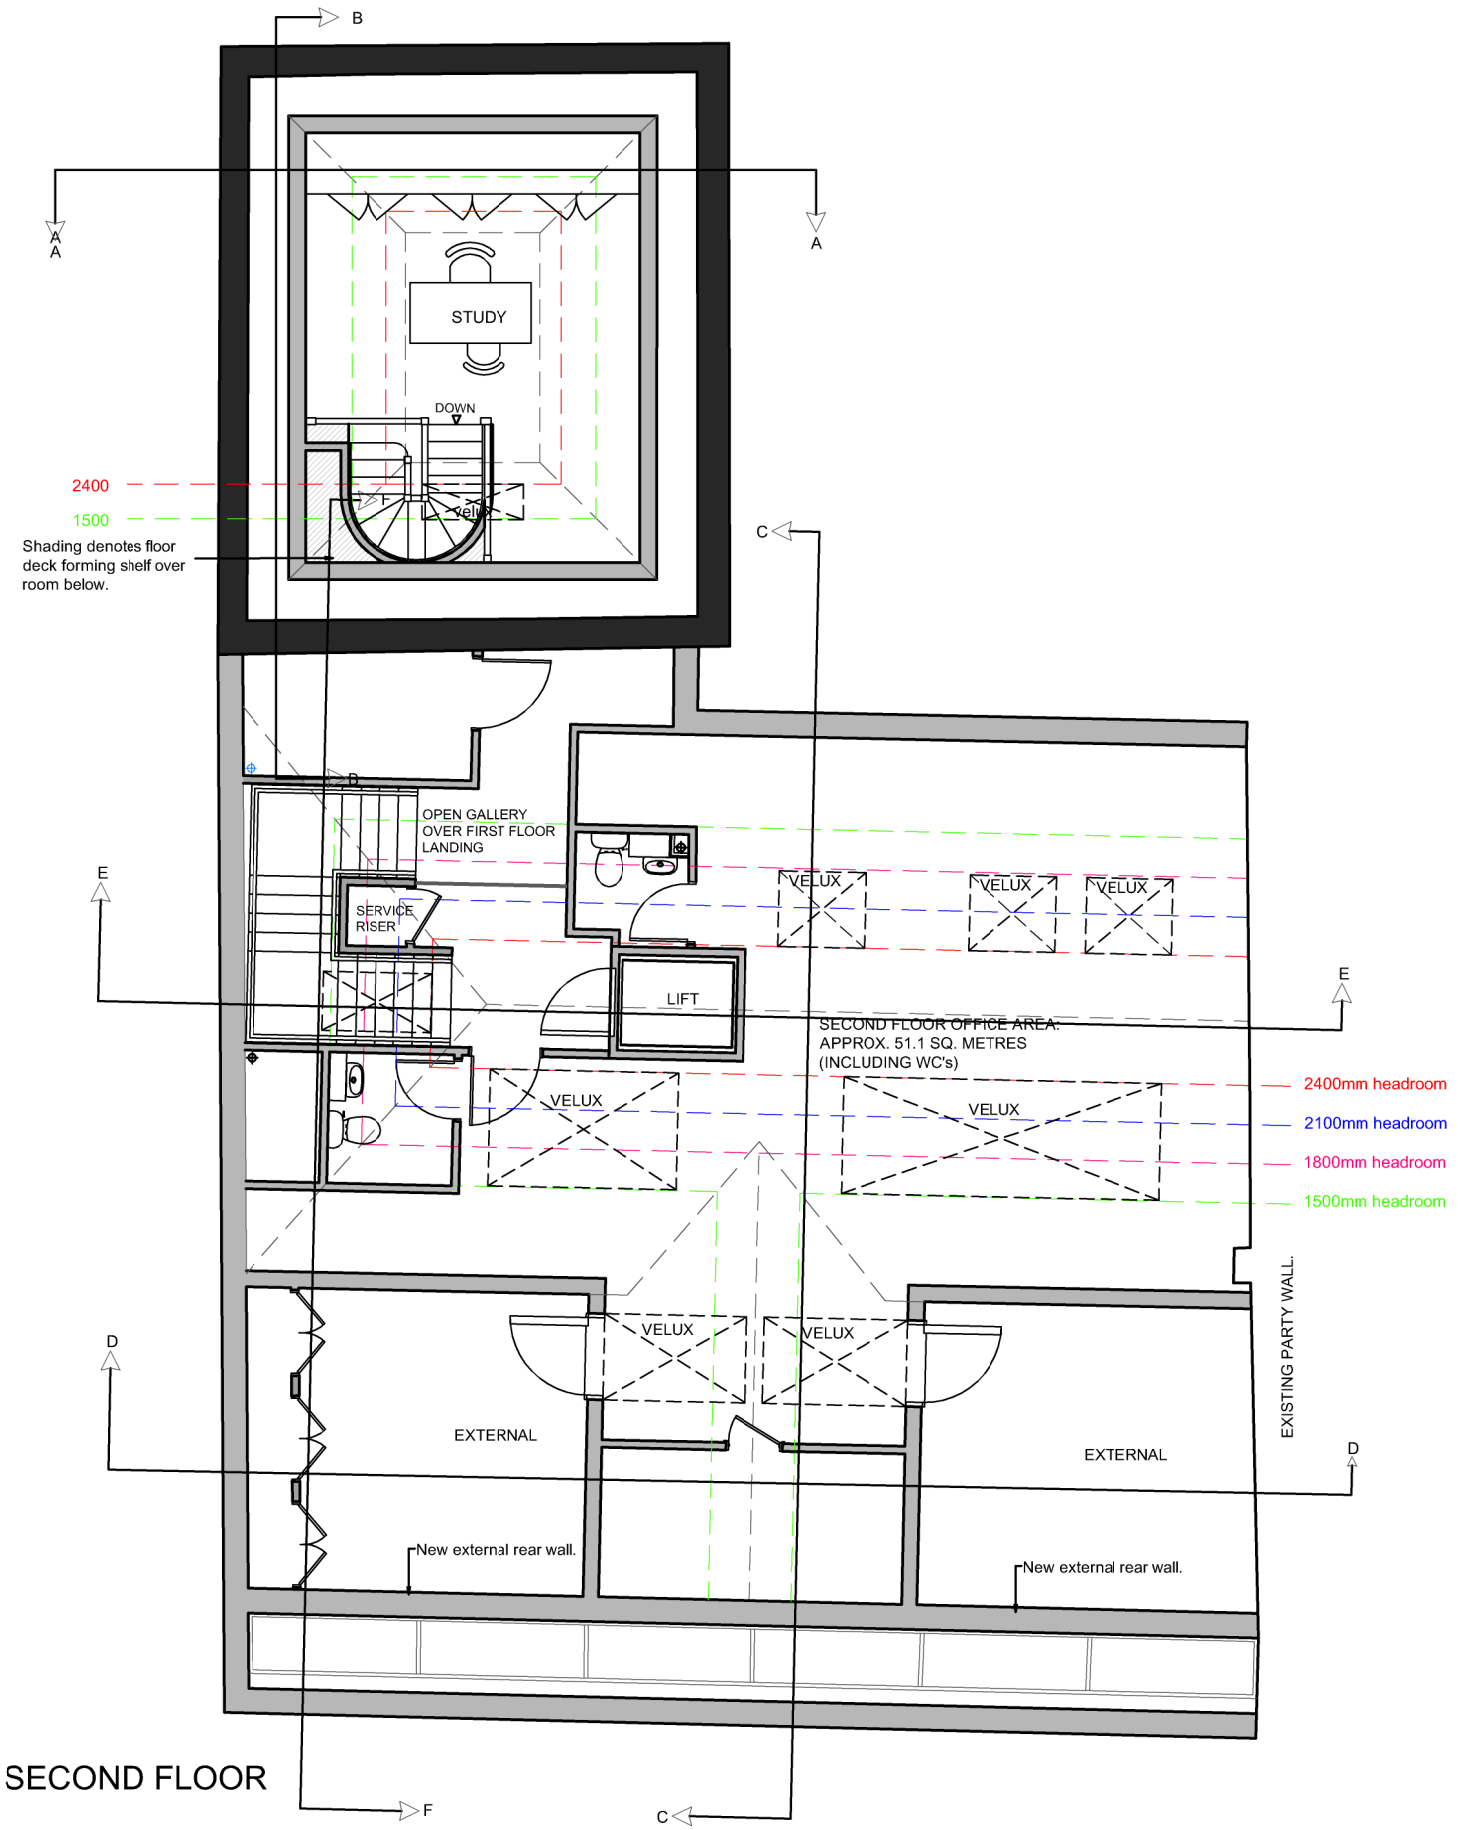

SECOND FLOOR

0 1 2 3 4 5

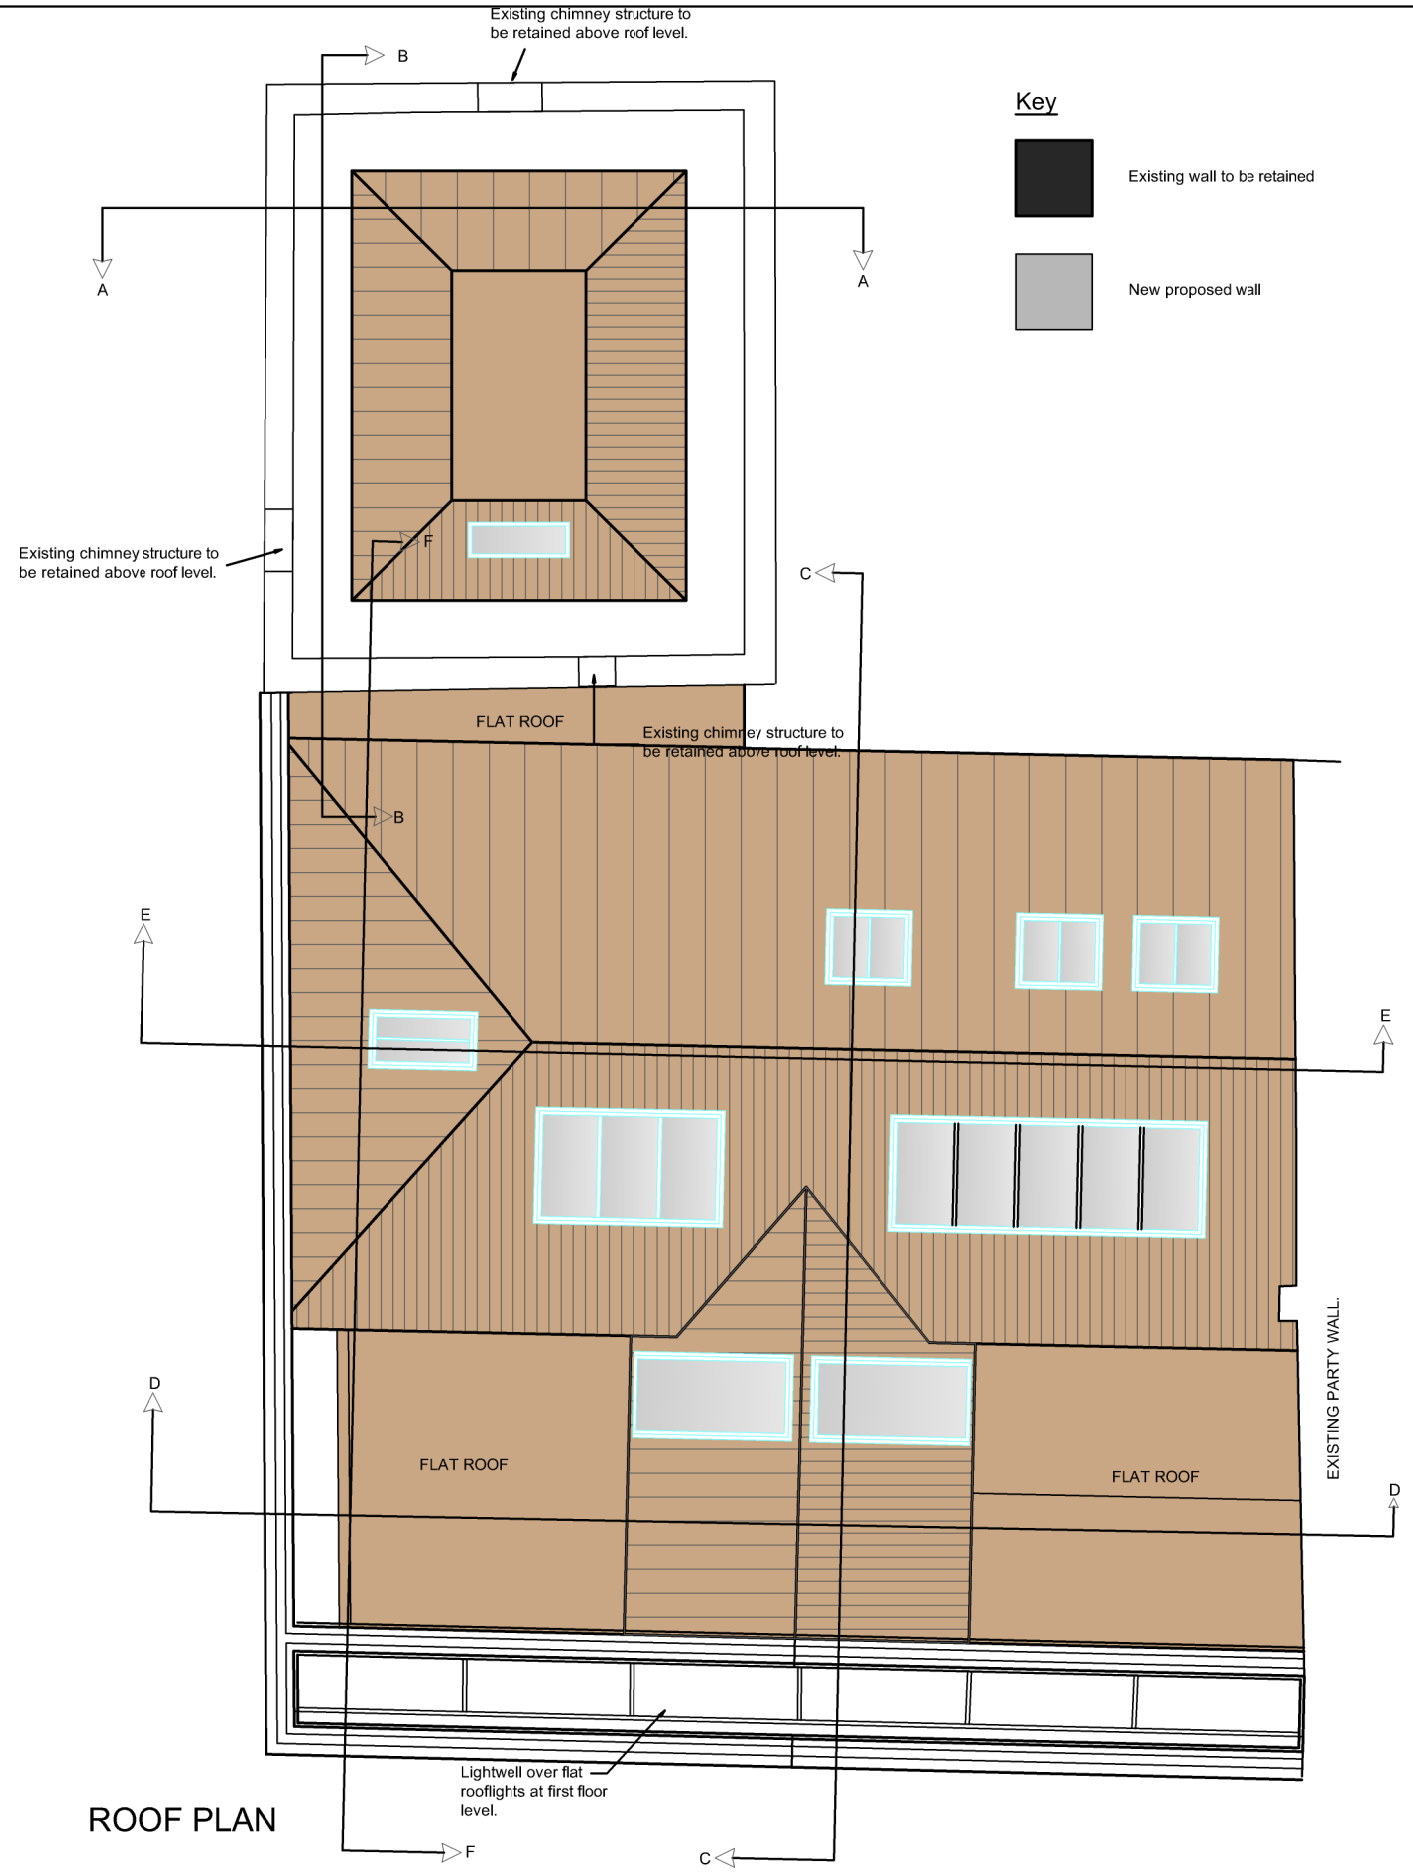

ROOF PLAN

Key

Existing wall to be retained

New proposed wall

APPROVED SECOND FLOOR AND ROOF PLAN

Client: Mr. Harouni

Date: May 2015

Scale: 1:100 @ A3

Drawing No: JH-1063- P02 rev A

Farrell Design Studio
The Studio
35a Earleycroft Road
Welwyn Garden City
Herts AL8 6JX
Tel. 01707 371 361