© COPYRIGHT

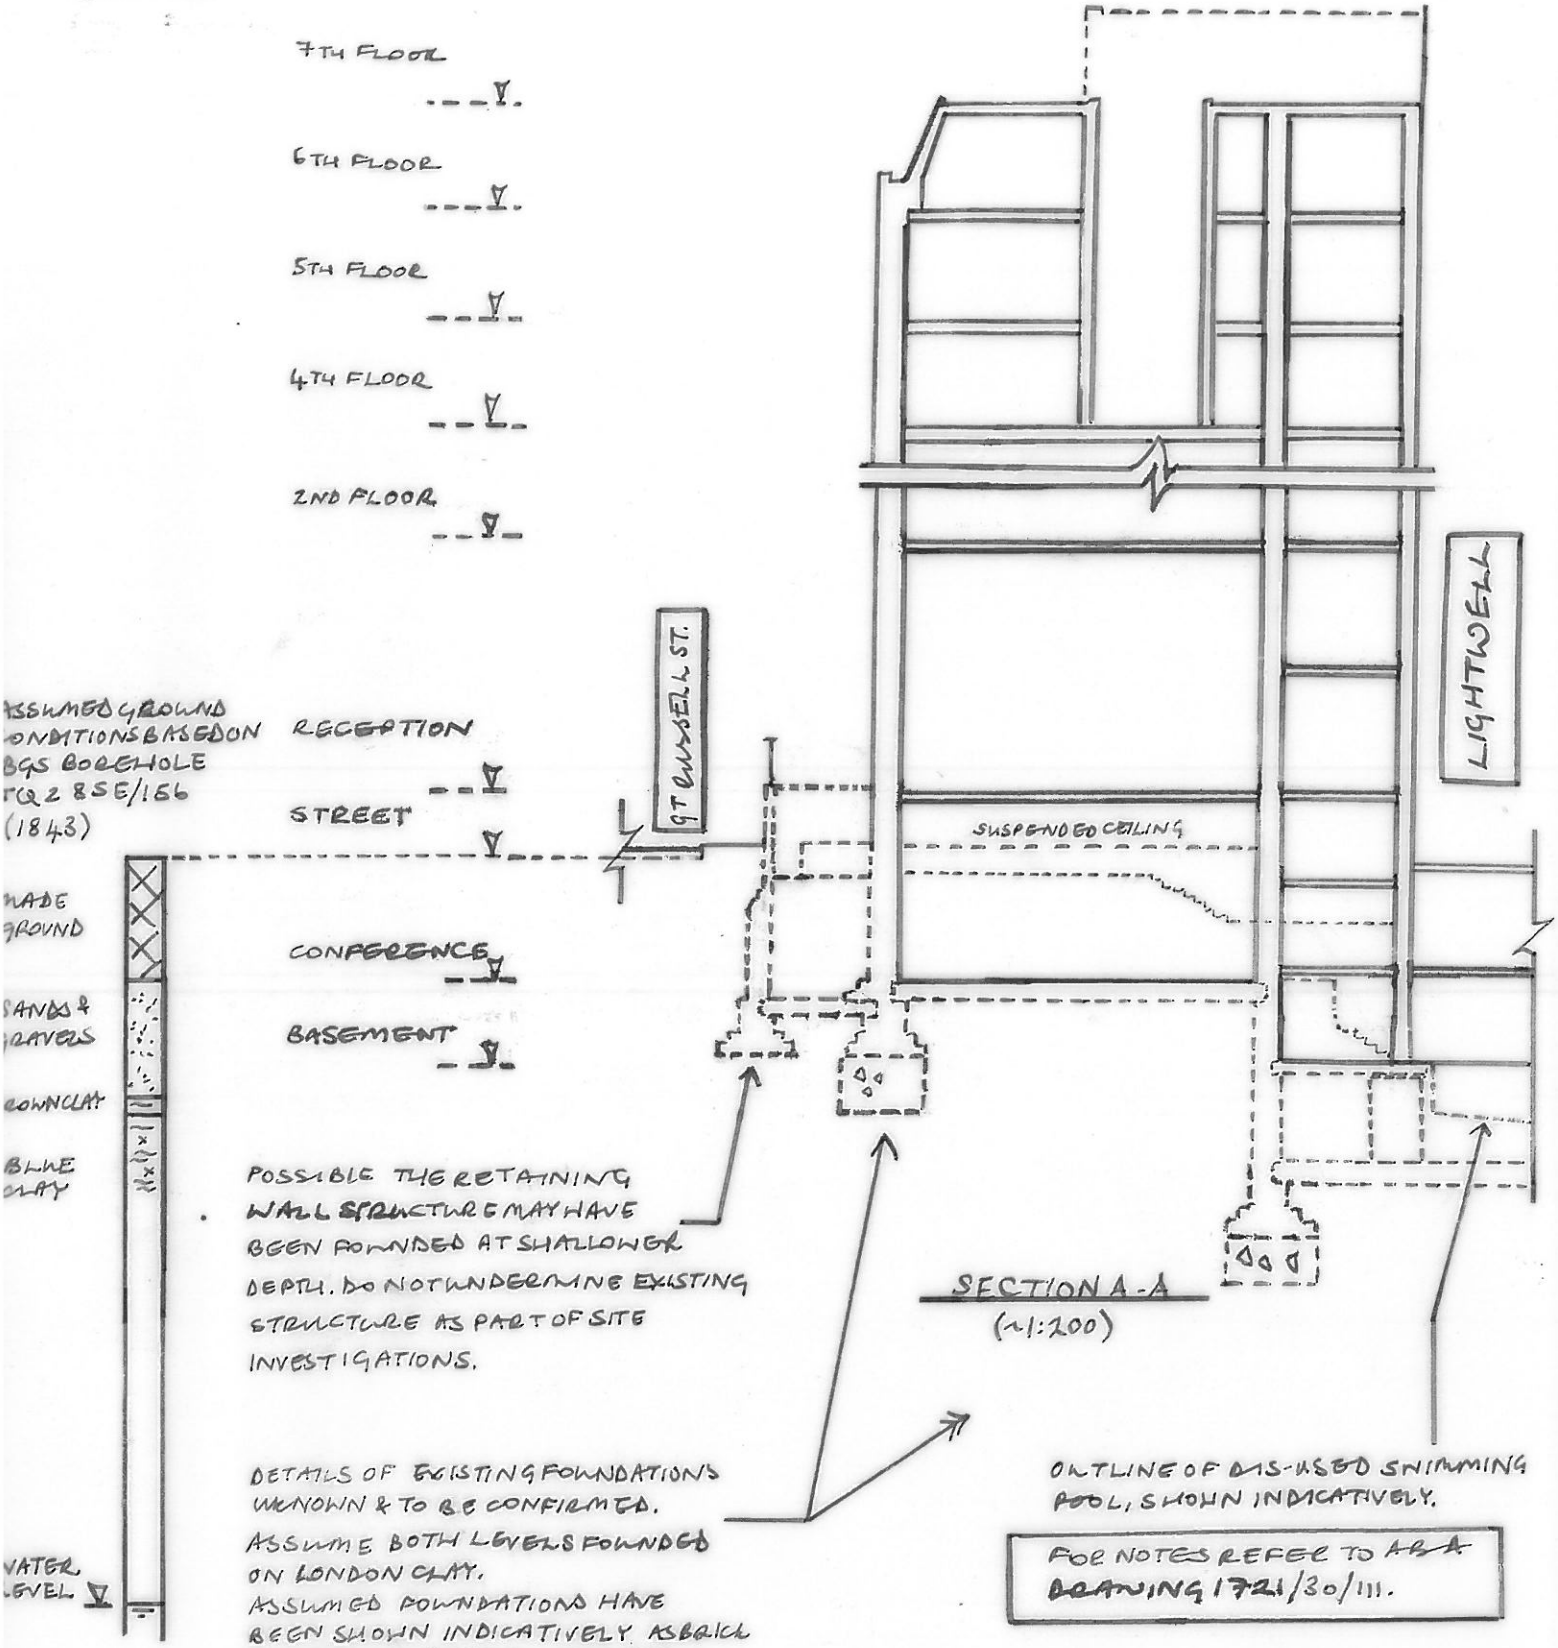

SECTION A-A
(~1:200)

–	19/8/16	ISSUED FOR INFORMATION	mm

date	drawn	checked	scale (original - A4)	Alan Baxter
Aug '16	mm	TB	1:200	

job	dwg.	drg. no.	rev.
THE BROOMSBURY HOTEL	EXISTING STRUCTURE SECTION - TAVISTOCK ROOM, SECTION A-A.	1721/30/114	–

75 Cowcross Street
London EC1M 6EL
tel 020 7250 1555
email aba@alanbaxter.co.uk
www.alanbaxter.co.uk

Alan Baxter Limited is a limited company registered in England and Wales, number 06600598. Registered office as above.