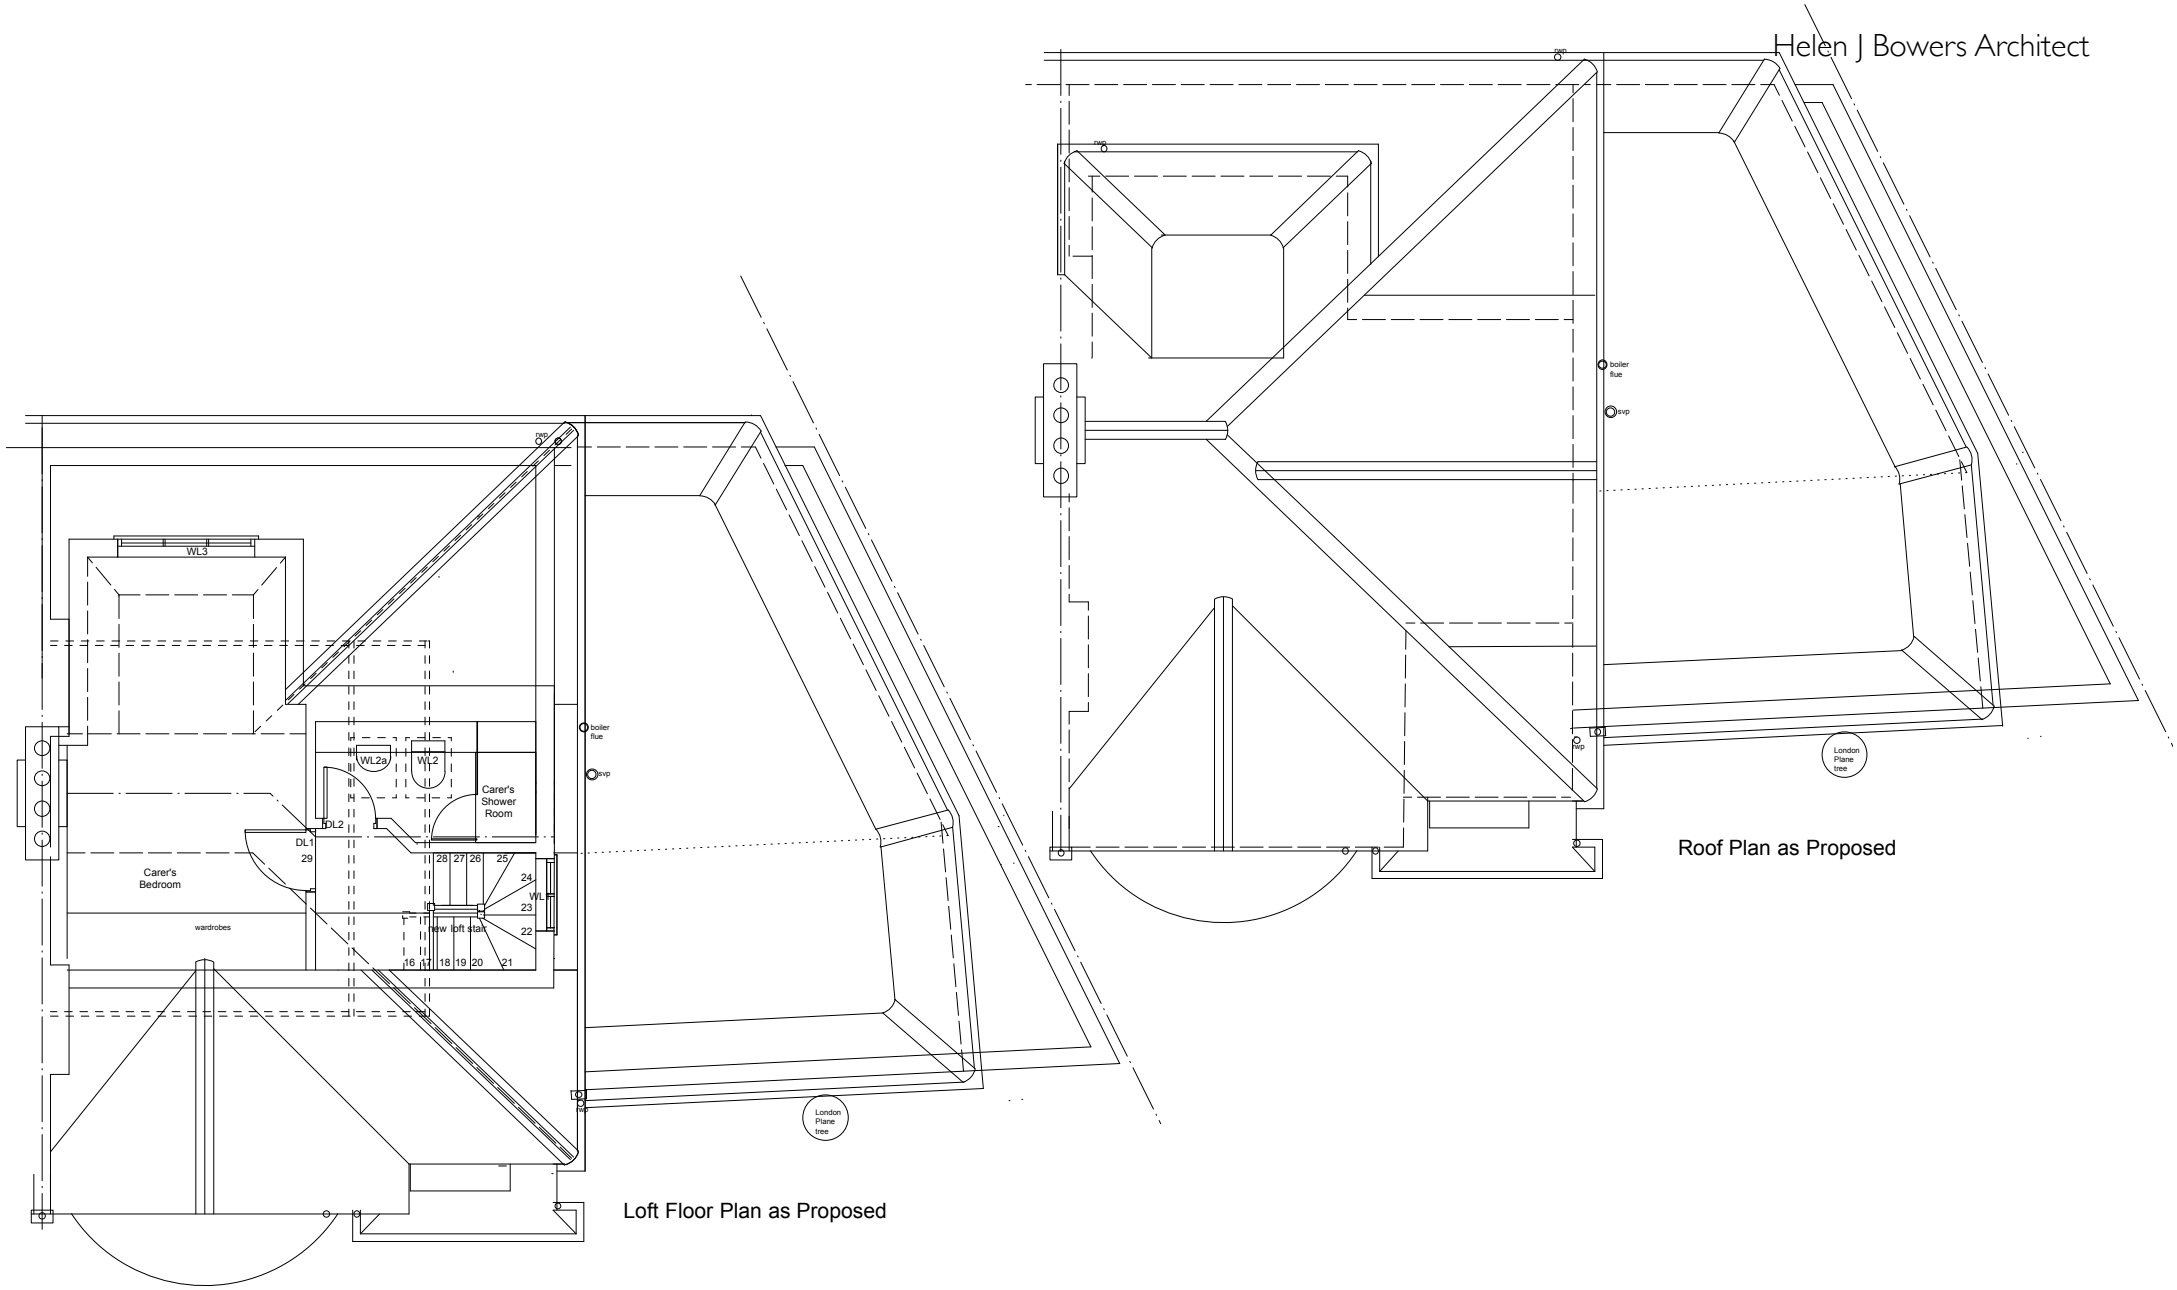

PROJECT	ALTERATIONS and EXTENSION to HOUSE at 49 SWAINS LANE, LONDON N6 6QL						
DRAWING TITLE	Loft and Roof Plans as Proposed						
JOB NUMBER	16121		DRAWING NUMBER	07	REVISION	F	
SCALE	1 : 100	@	A4	0 2000mm	DATE	September 2016	

Helen J Bowers Chartered Architect
BA BEDS MArch ARB RIBA

Unit 2 Spectrum House, 32-34 Gordon House Road
London NW5 1PL Telephone 020 7284 1101