Notes:
1. All dimensions and levels are in millimetres unless otherwise noted
2. Do not scale from this drawing
3. All dimensions and levels are to be confirmed

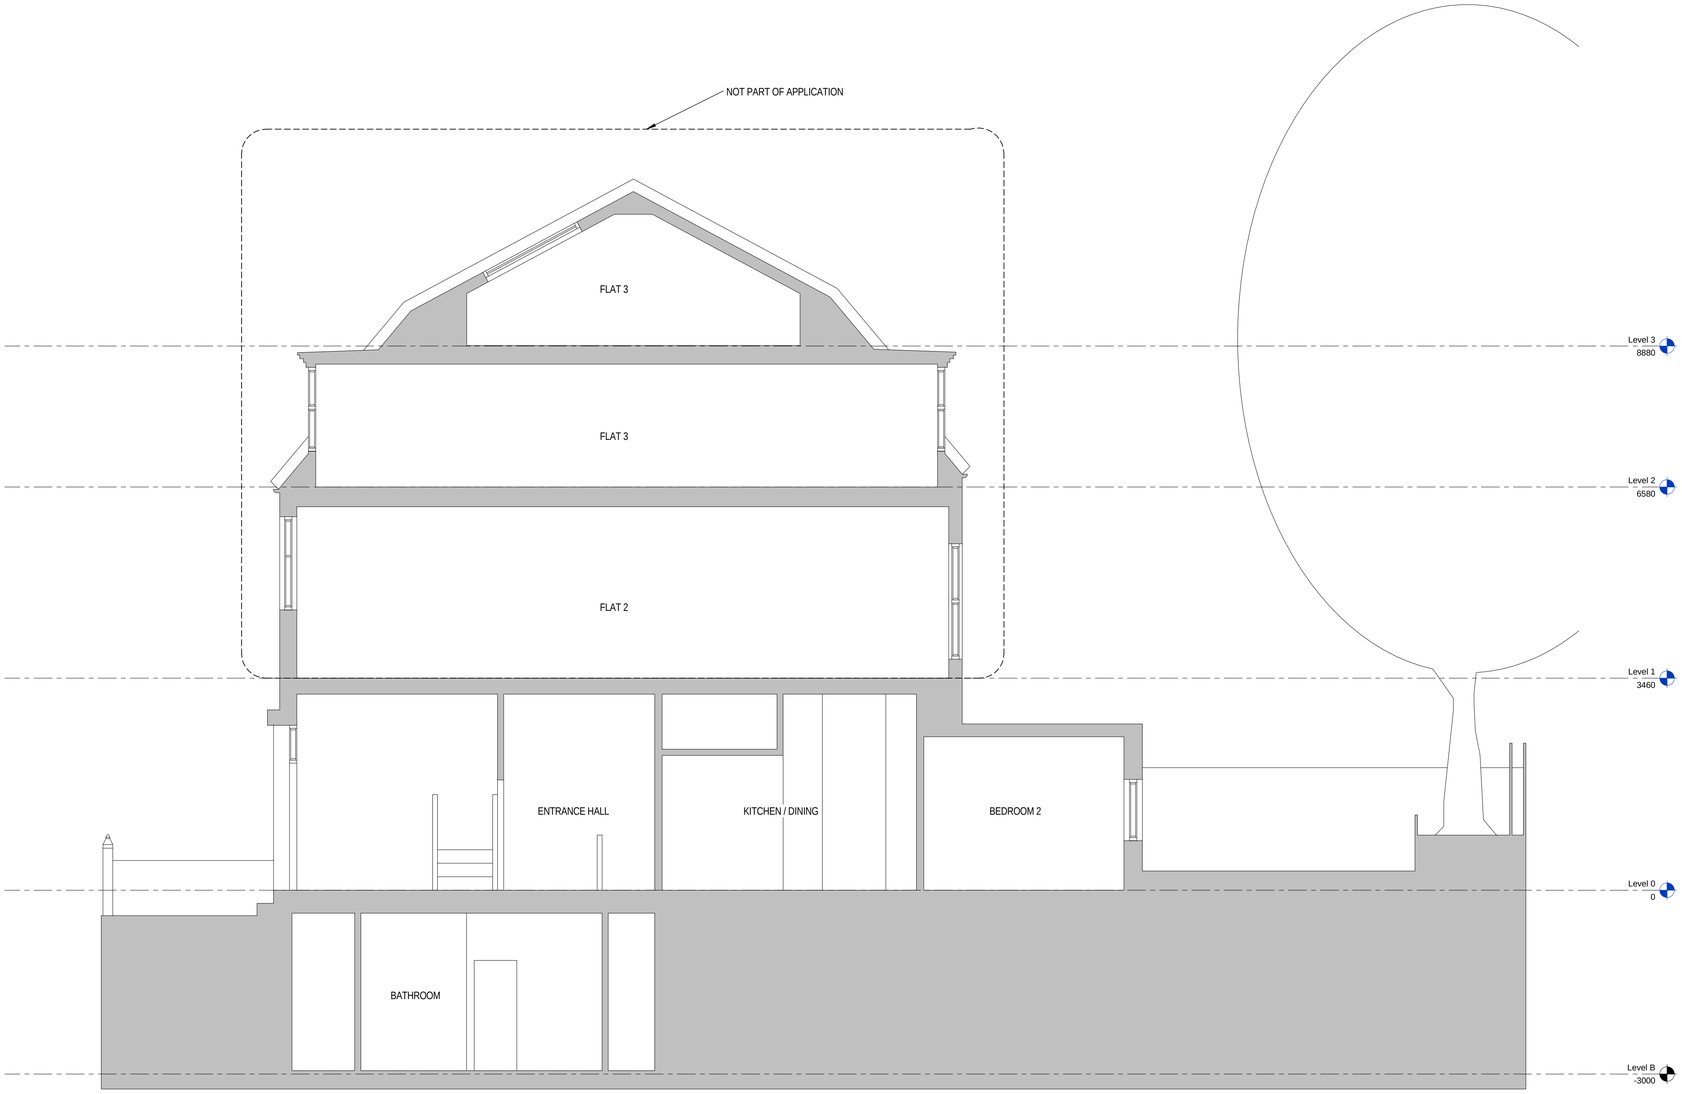

1 SECTION AA - EXISTING
SCALE: 1 : 50

0 1 2 5m

Issue	Date	Description
A	01.08.16	Planning Application

Project Name:
Flat 1, 11 Glenilla Road

Scale: 1 : 50@ A1
Issue Date: 01.08.16
Drawn: AK

Drawing Name:
Existing Section AA

Drawing Number:
B-ES001

Issue:
A