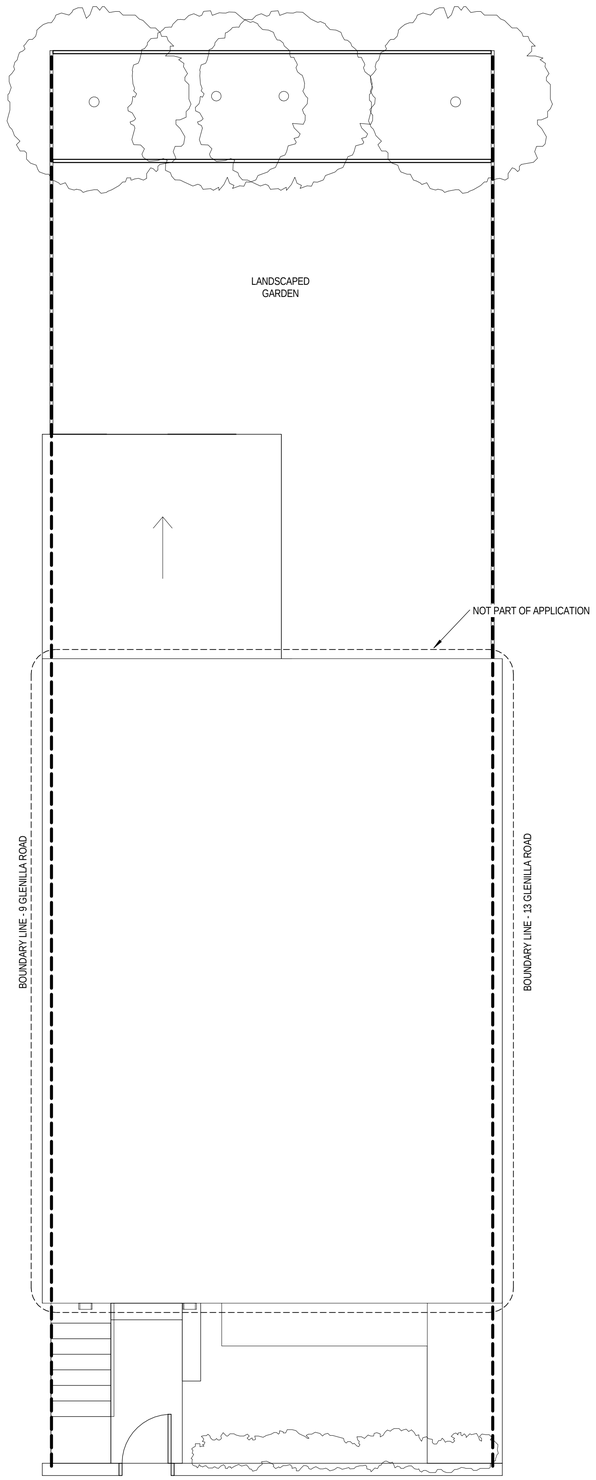

1 PROP ROOF PLAN
SCALE: 1 : 50

Notes:
1. All dimensions and levels are in millimetres unless otherwise noted
2. Do not scale from this drawing
3. All dimensions and levels are to be confirmed

Issue	Date	Description
A	01.08.16	Planning Application

Project Name:
Flat 1, 11 Glenilla Road

Scale:	1 : 50@ A1	Issue Date:	01.08.16
Drawn:	AK		

Drawing Name:
Proposed Plans - Roof Plan

Drawing Number: B-PP002

Issue: A

0 1 2 5m