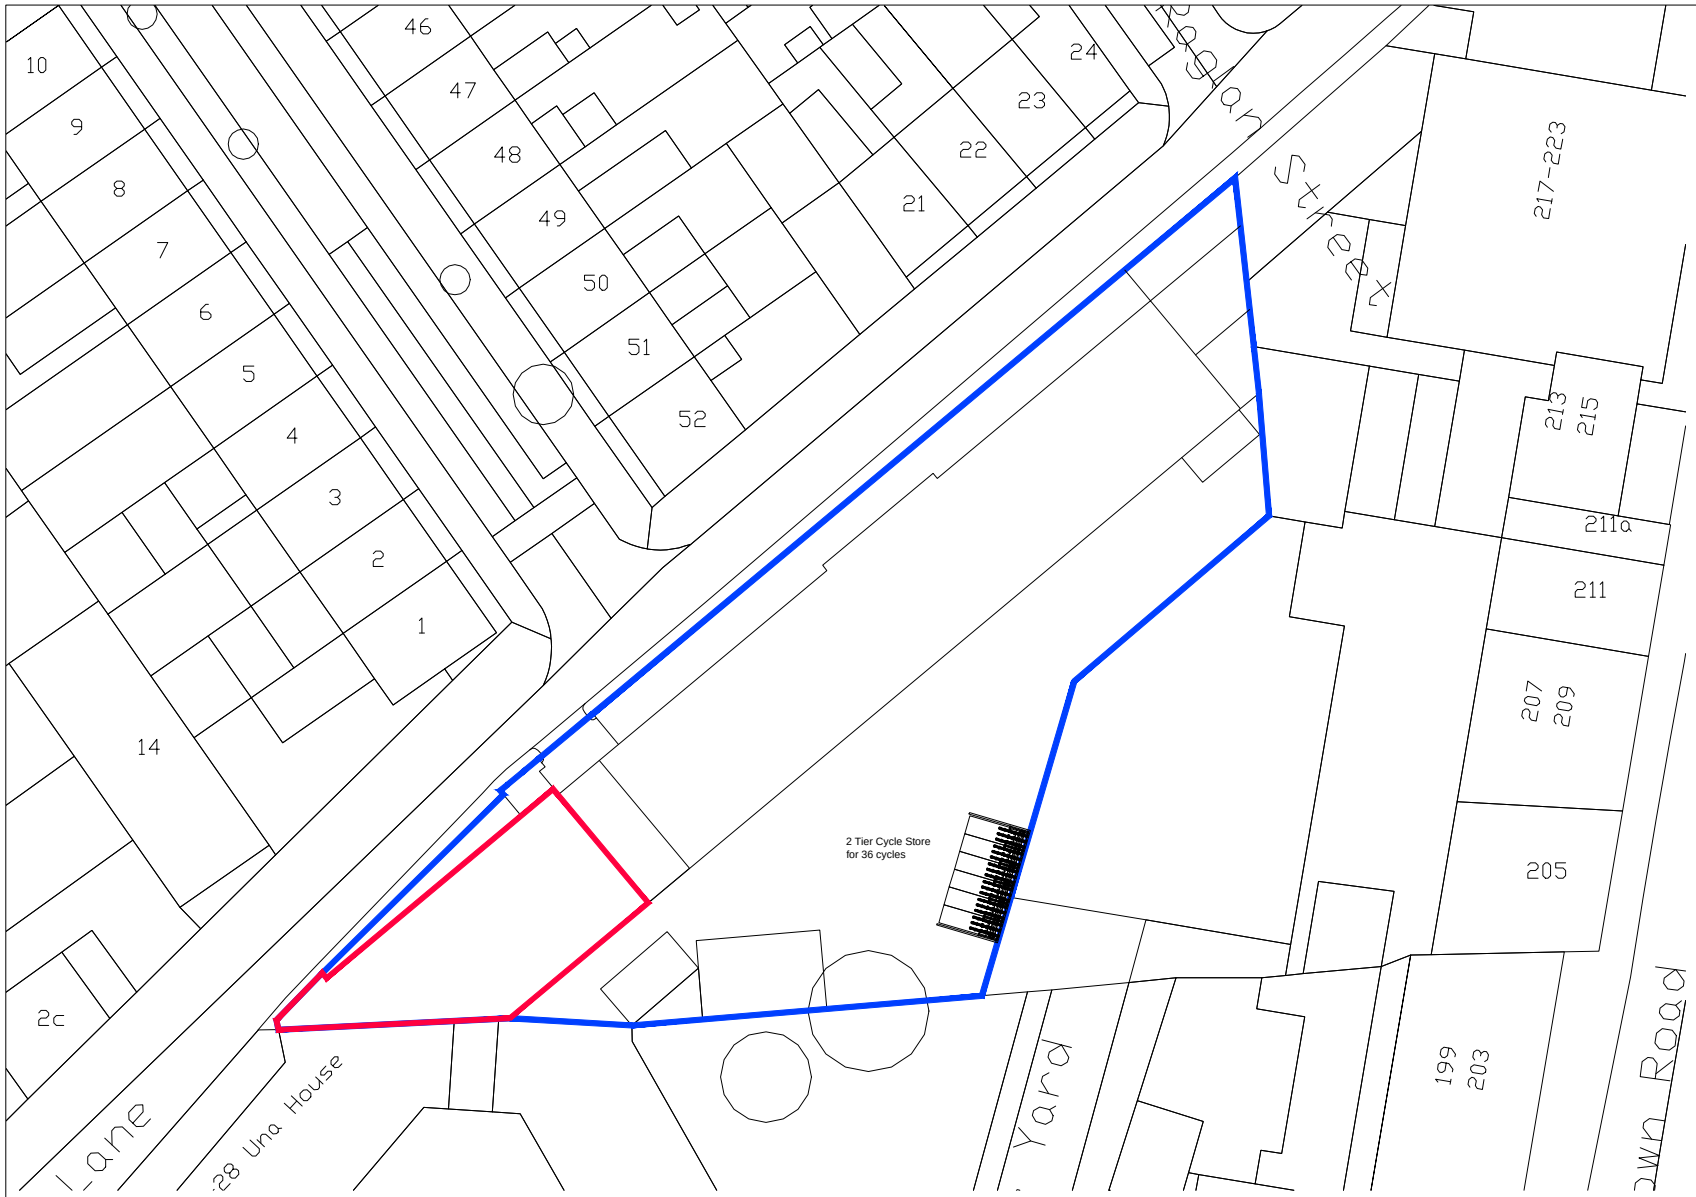

Notes:
Do not scale from this drawing
All dimensions to be checked on site

N

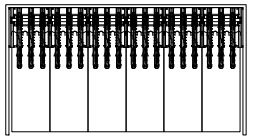

Sheltered 2 Tier
Cycle Store
for 36 cycles

Rev	Date	Description
-	-	-

Title	Site Plan Proposed Cycle Store
Job	8 Anglers Lane NW5 3DG
Scale	1:500 @ A4
Date	DEC 2015
Drn	SM
Chk	SHC
Dwg No	13038 / 150
Rev	-
©	

Site Plan

0 5 10 15 25 50m

Scale 1:500

Child Graddon Lewis
architects & designers

Studio 1
155 Commercial Street
Spitalfields
London E1 6BJ

T +44 (0) 20 7539 1200
F +44 (0) 20 7539 1201
E hq@cgluk.com
www.cgluk.com