DO NOT SCALE

ELEVATION SCALE: 1:100

ELEVATION SCALE: 1:50

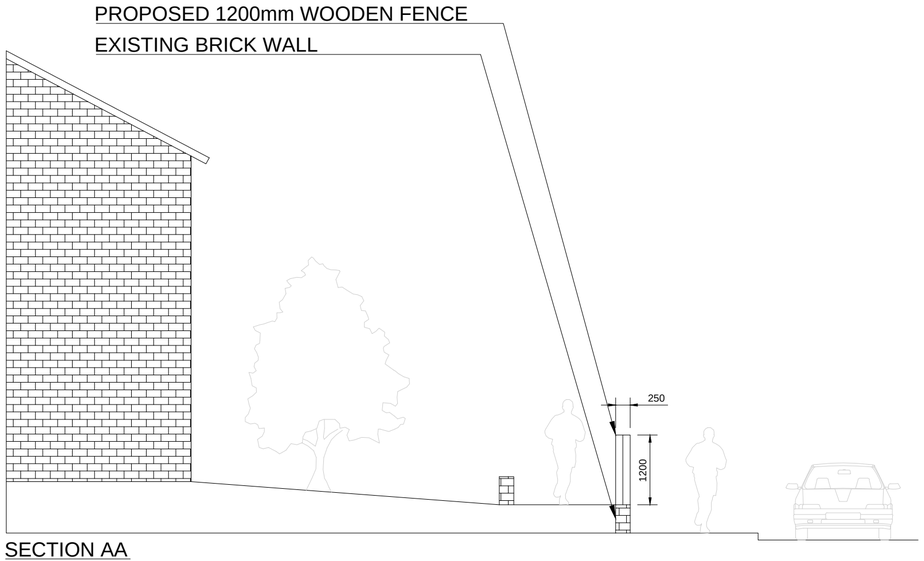

SECTION AA

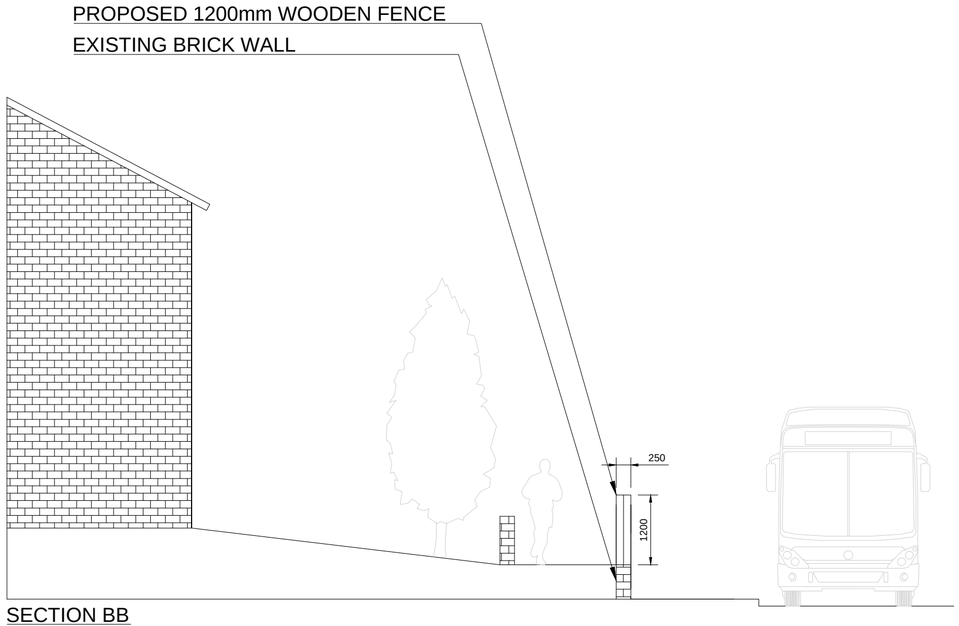

SECTION BB

SAFETY, HEALTH AND ENVIRONMENTAL INFORMATION

In addition to the hazards/risks normally associated with the types of work detailed on this drawing, note the following:

CONSTRUCTION

NO ABNORMAL RISKS

MAINTENANCE/CLEANING

NO ABNORMAL RISKS

DECOMMISSIONING/DEMOLITION

NO ABNORMAL RISKS

It is assumed that all works will be carried out by a competent contractor working, where appropriate, to an approved method statement

NOTES

1. DO NOT SCALE THIS DRAWING. ALL DIMENSIONS TO BE VERIFIED BY SITE MEASUREMENT BEFORE STARTING WORK.

Rev.	Date	Description	By	Chk'd	App'd
P1	11.10.16	FOR INFORMATION	IS	-	-

Drawing Status: FOR INFORMATION

Suitability: S0

Client

Project Title: IVERSON ROAD FENCE

Drawing Title: ELEVATION AND SECTION

Scale	Designed	Drawn	Checked	Authorised
AS SHOWN	IS			
Original Size: A1	Date: 11.10.16	Date	Date	Date

Drawing Number: IVERSON ROAD

Revision: P1