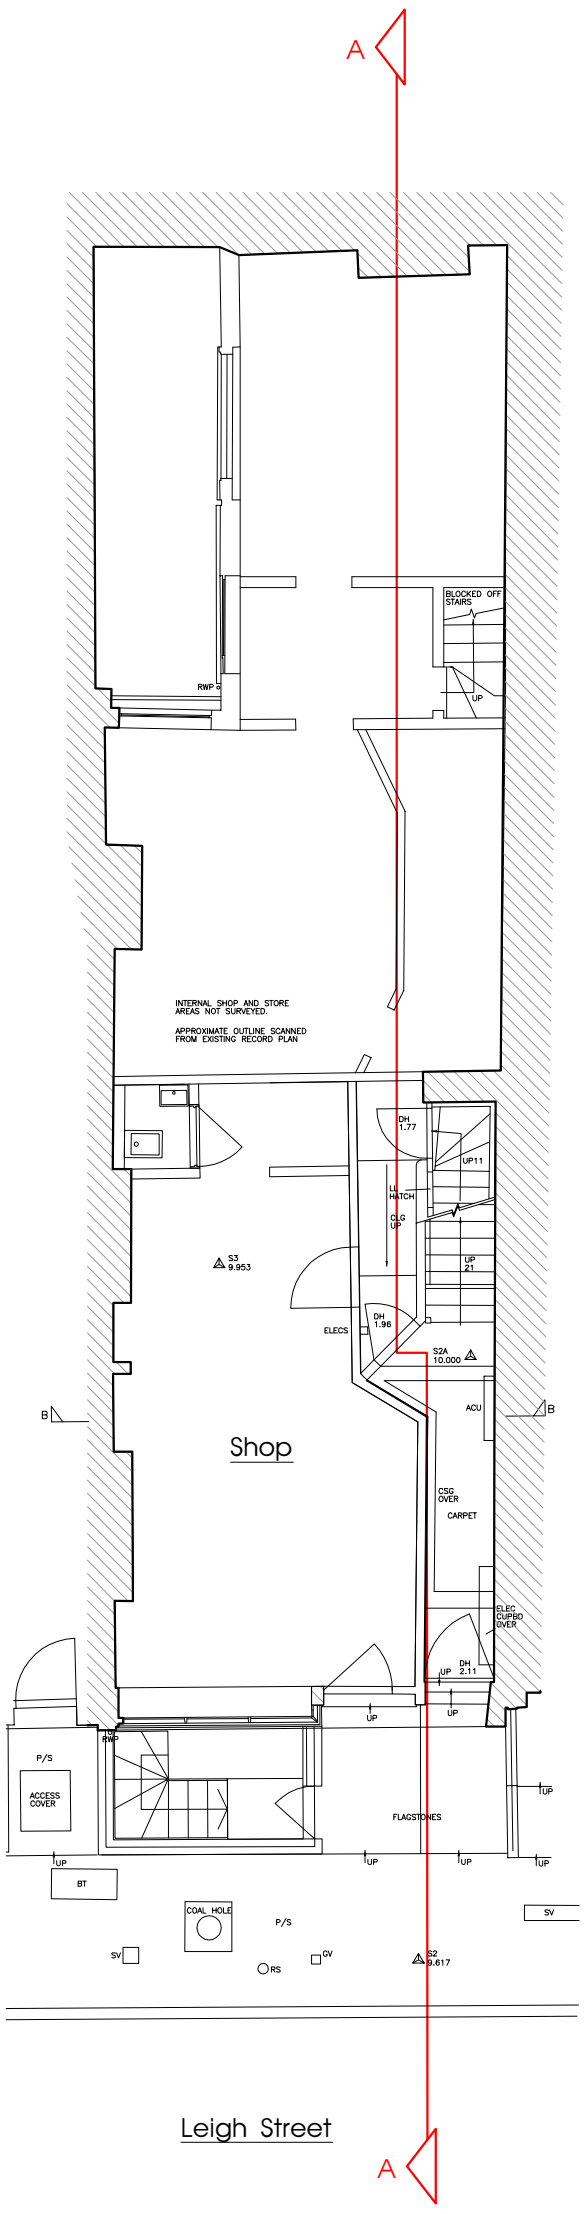

Ground floor plan

GENERAL NOTES:

1. Do not scale from this drawing. Use figured dimensions only.
2. This drawing is to be read in conjunction with all other relevant drawings, specifications & documentations.
3. If in doubt: Ask
4. Arte & Stili Ltd. shall be notified in writing of any discrepancies.

KEY:

North

Rev.	Date.	Reason For Issue.	Chk.

Status

Planning

ARTE&STILI
HANDMADE ITALIAN PRODUCTS
6 Leigh Street, London, WC1H 9EW
T +44 7721671862
www.artestili.co.uk

Client

. Mr. Ian Pirie
.
.

Project

. 6 Leigh St. London WC1H E9W
. Shopfront Signage
.

Title

Building ground floor plan
.

Date	Scale
. 11/10/2016	1:100 @ A3
Checked By	Drawn By
. GS	. VC
Drawing Number	Revision
2016_10/01/04	