Demolition Lower Ground Floor Plan

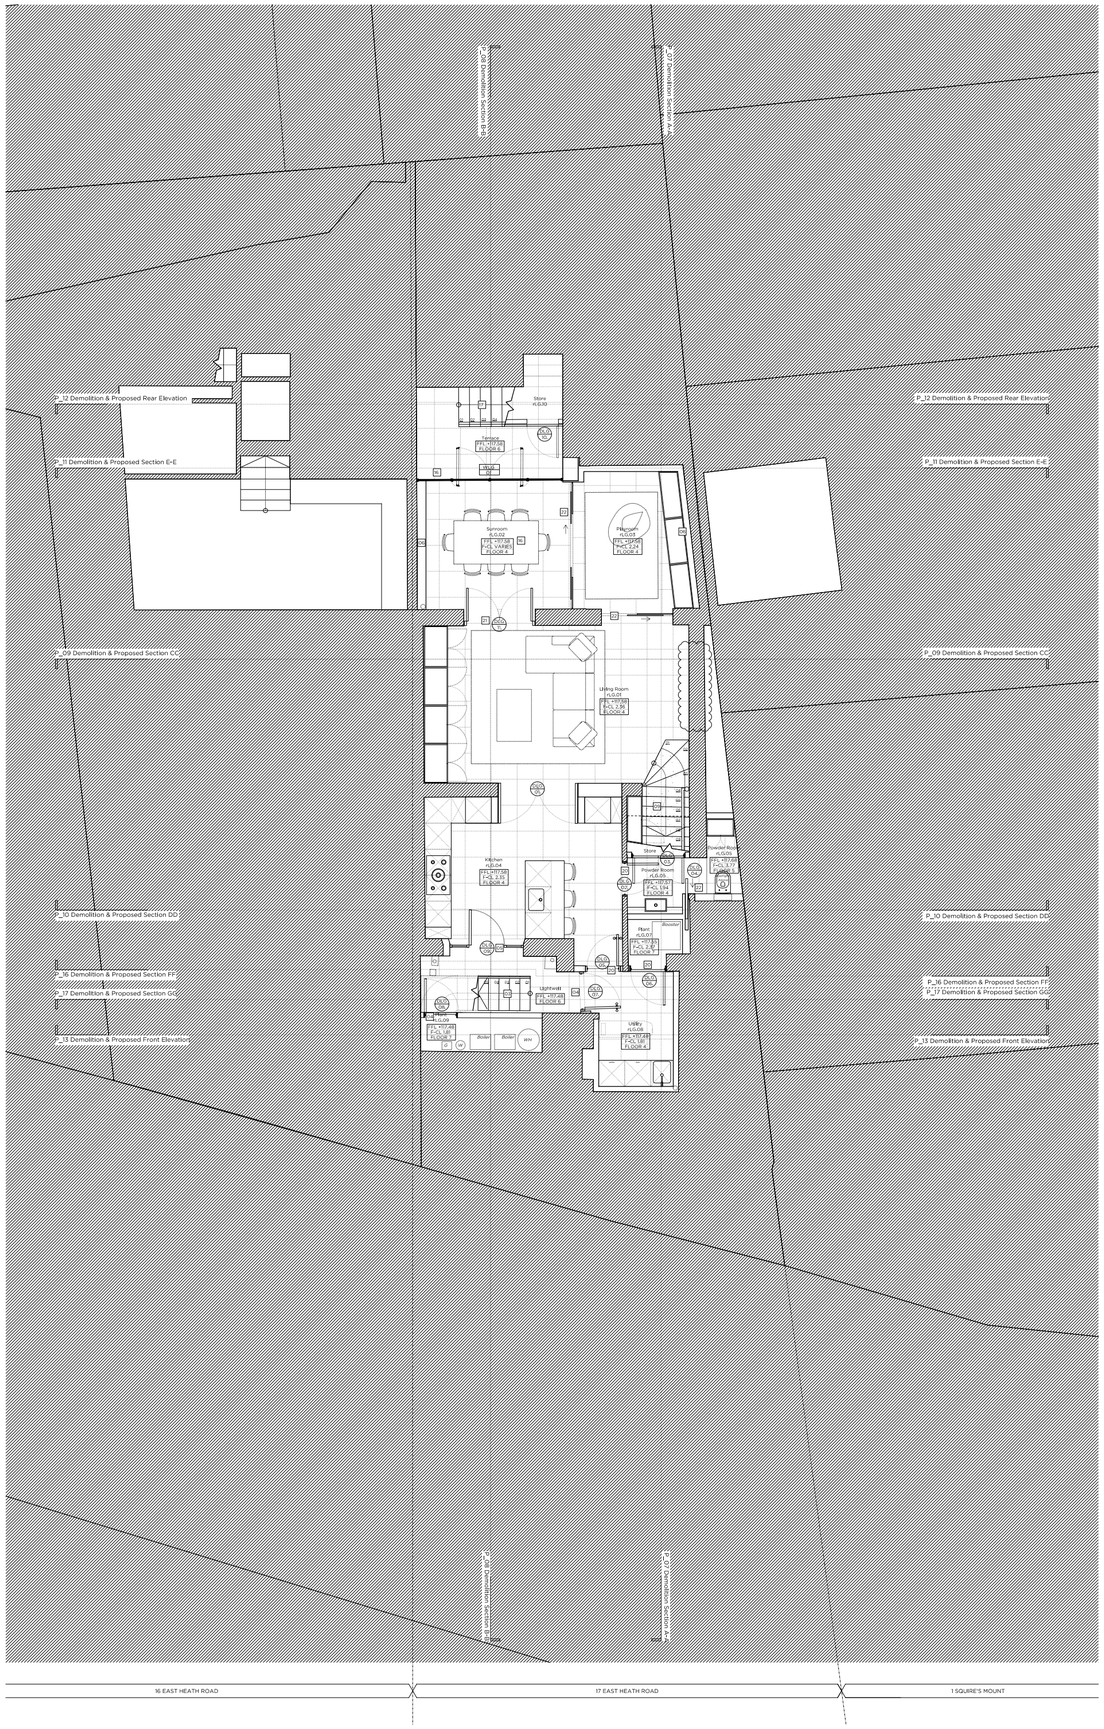

Proposed Lower Ground Floor Plan

Key Plan (Not to Scale)

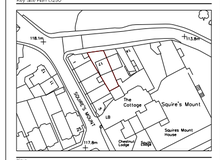
Hill Hill
Hill Hill
Hill Hill