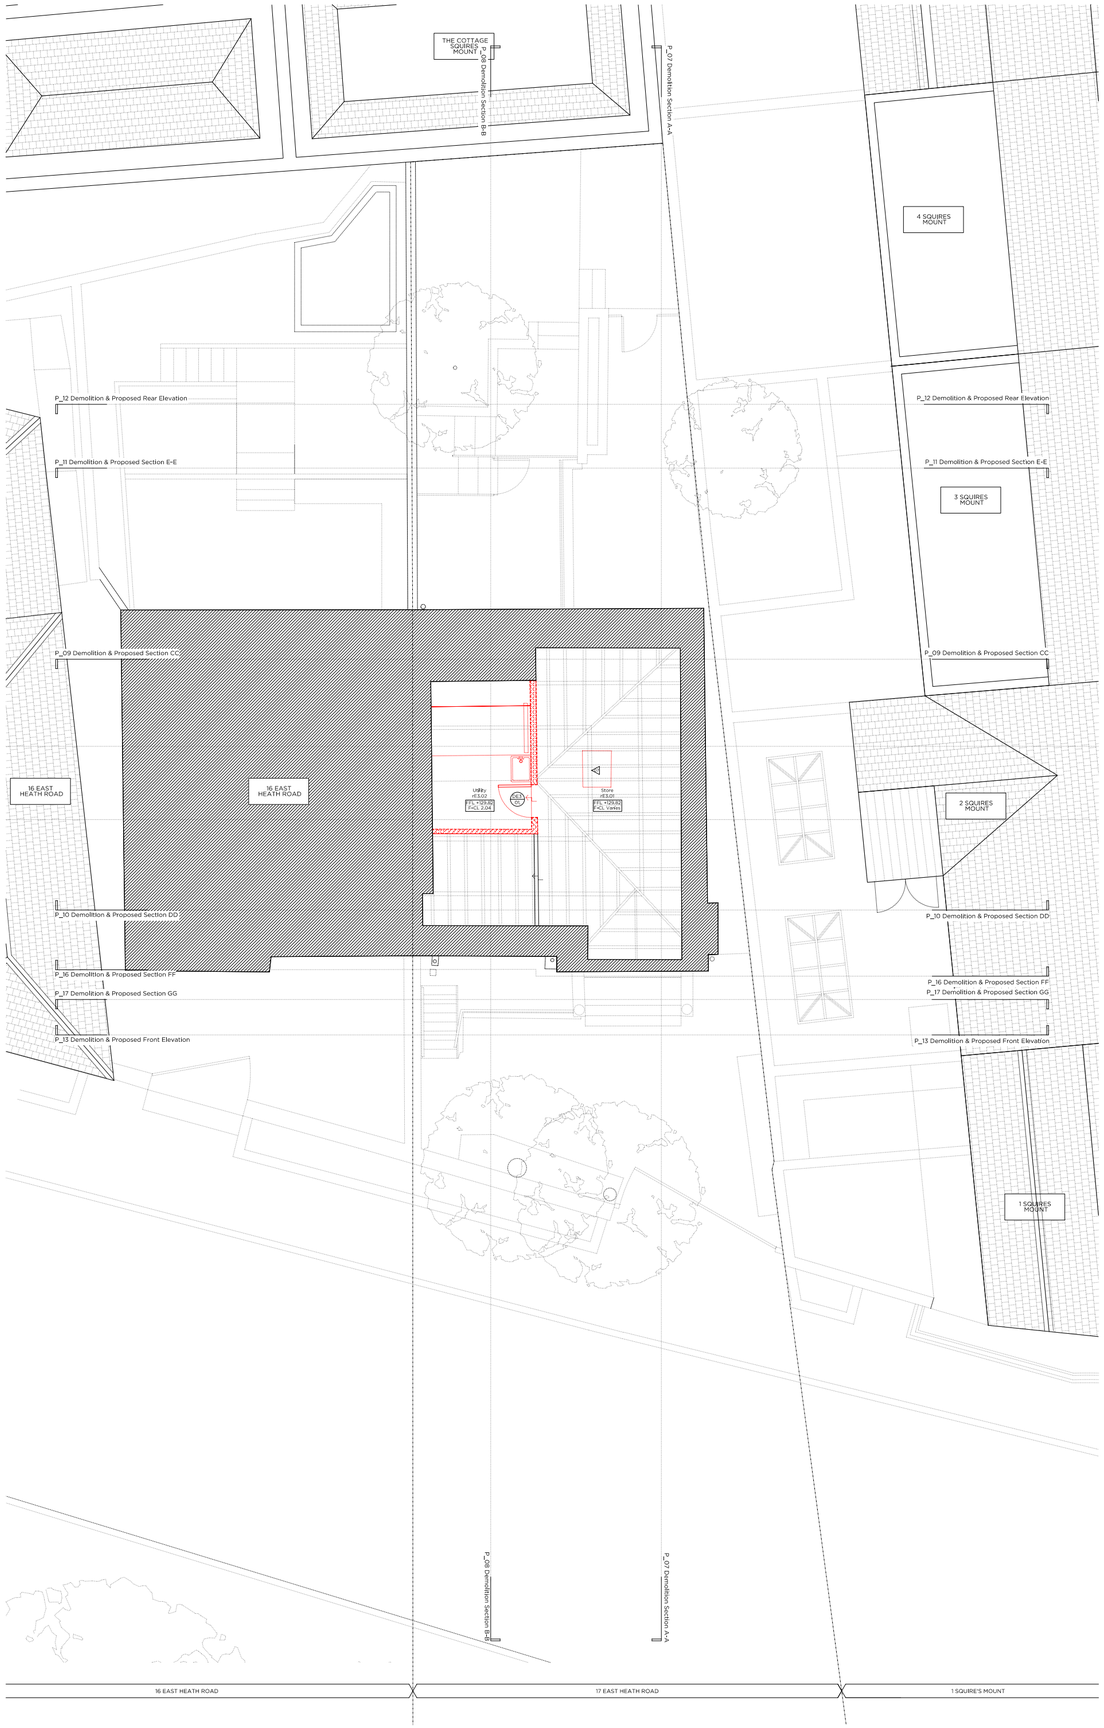

Demolition Loft Floor Plan

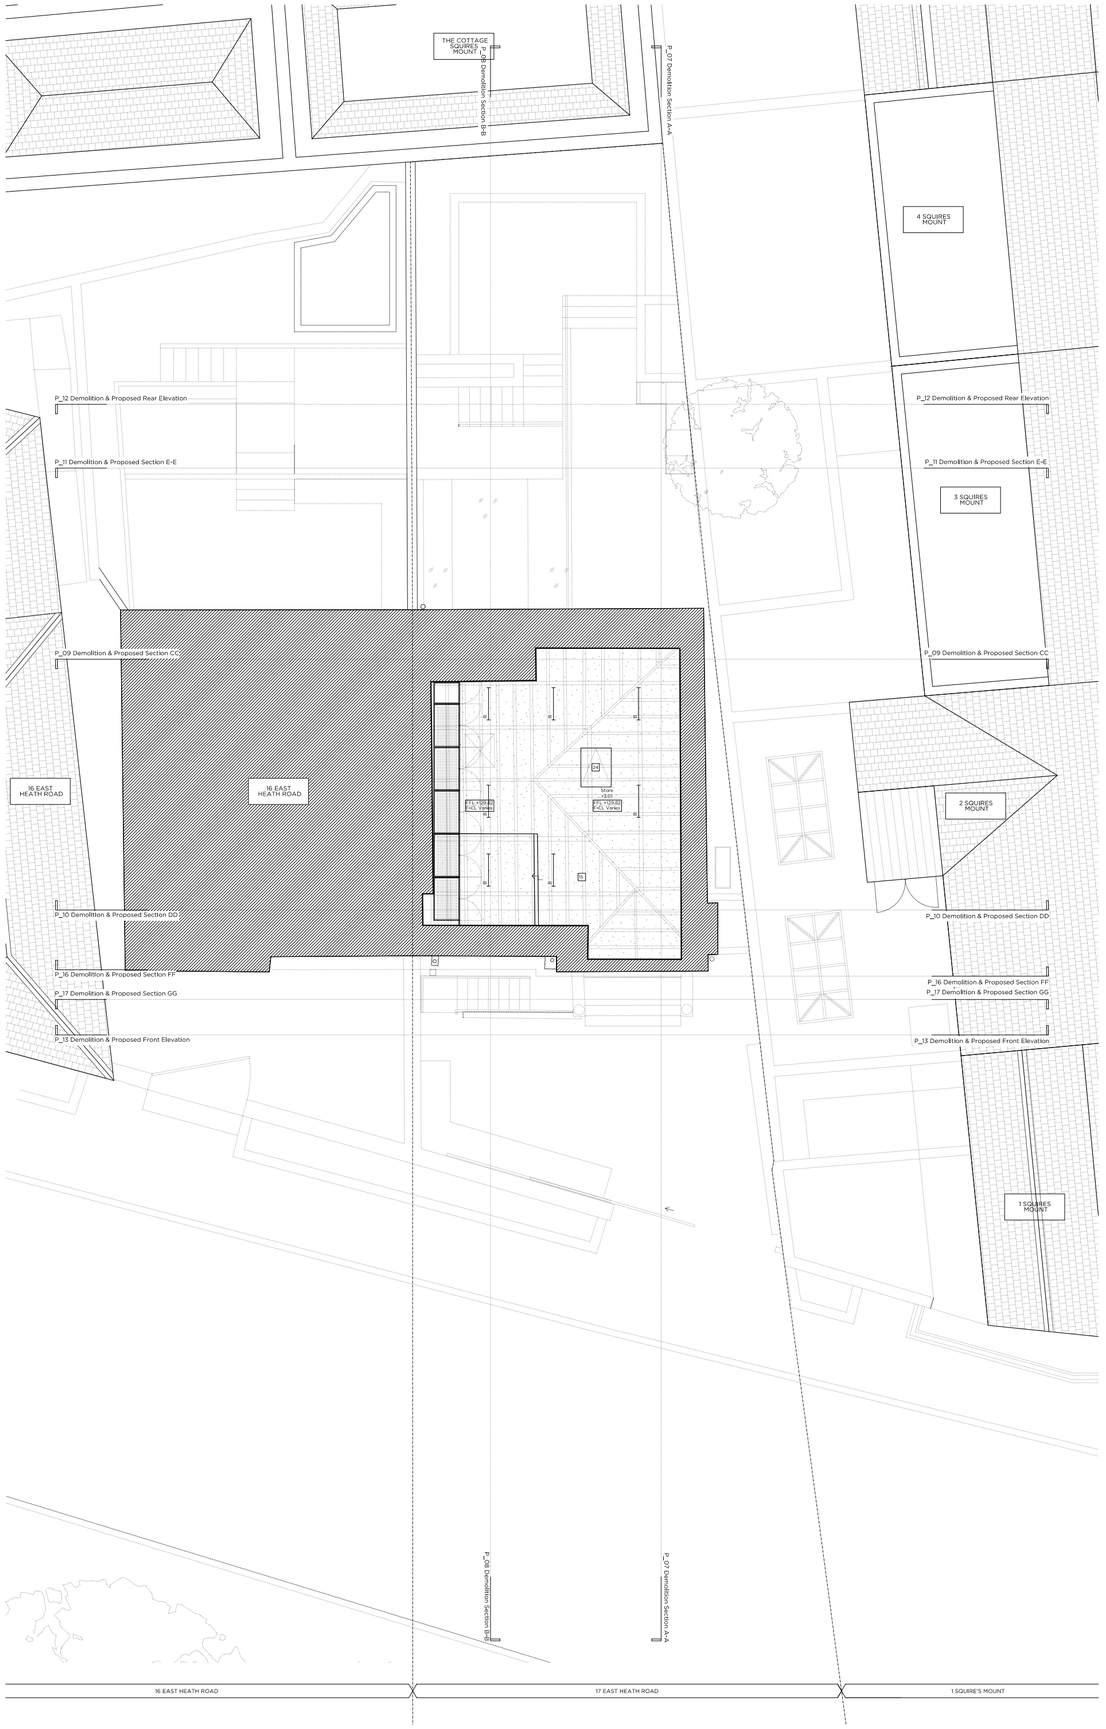

Proposed Loft Floor Plan

Key Site Plan 1:250

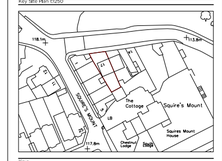
118.1m
113.8m
113.8m
113.8