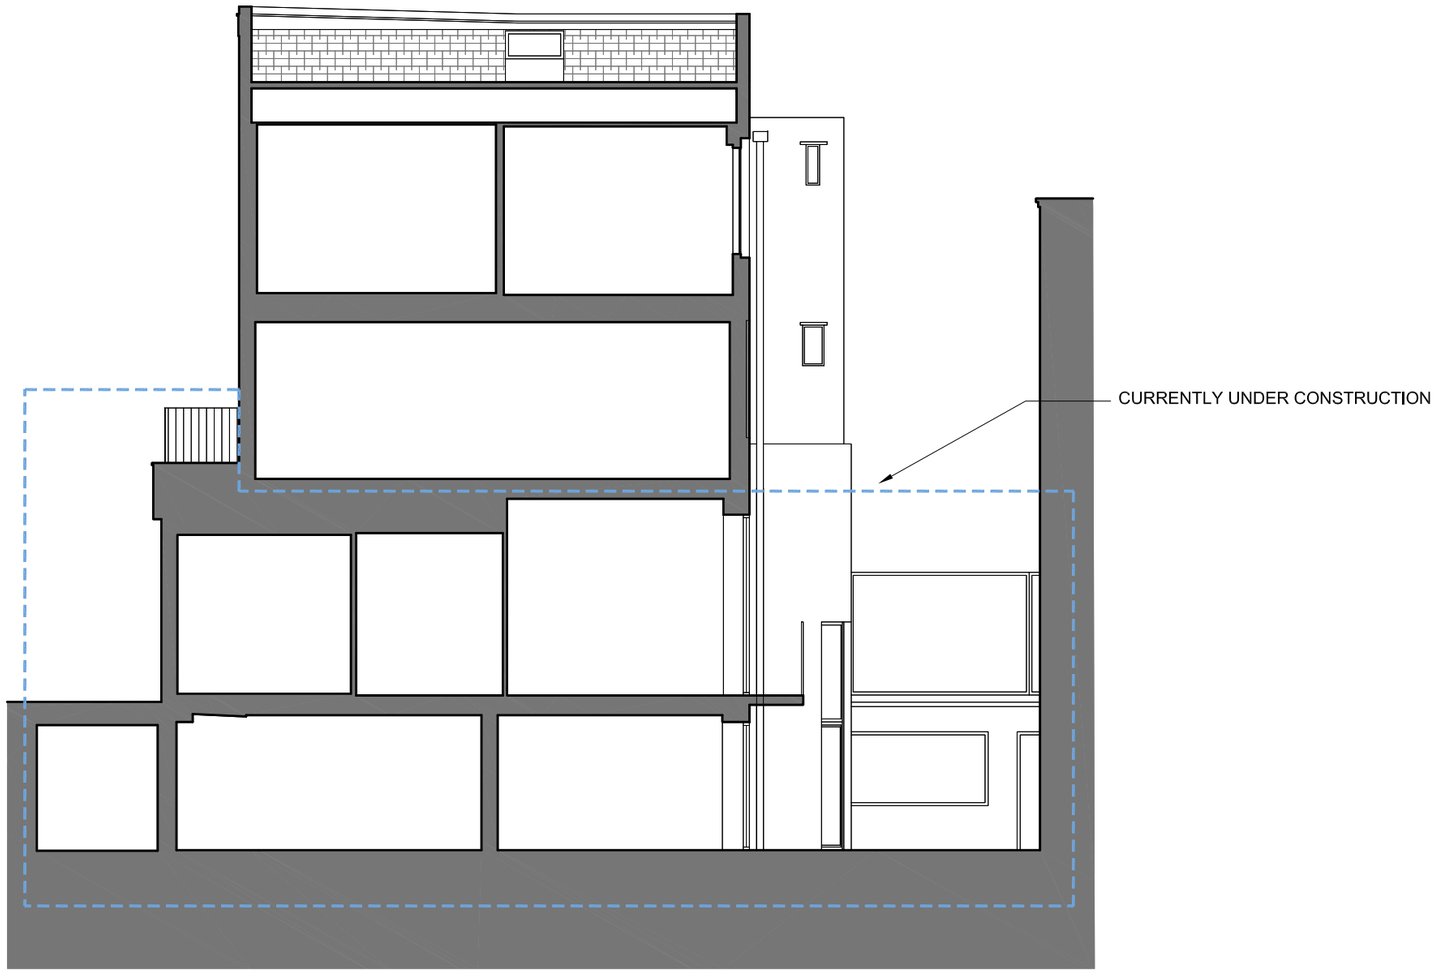

01 Section A

NOTES:

- Drawing based upon the formal survey information issue by GREENHATCH Surveys Dated October 2014
- Information to read in conjunction with Structural Engineer and MEP Engineer package information
- All levels indicated as height above Ordinance Survey
- Datum taken from survey. To be confirmed.
- All dimensions subject to a tolerance of +/-5mm.
- All details are indicative and should be reviewed against contractors selected supplier / manufacturer / system. Any variations are to be advised to and approved by the Contract Administrator prior to commencement on site.
- Refer to CDM Risk Schedule 1503-0000-CDM-001
- Refer to Design Risk Schedule 1503-0000-DRS-001

0 1m 2m 5m 10m

DATE	REVISIONS
14.10.2016	PL01 PLANNING SUBMISSION

Do not scale from this drawing
All dimensions to be confirmed on site
Information contained within this drawing is the sole copyright of EMRYS Architects Ltd and is not to be reproduced without permission
EMRYS Architects are to be notified immediately of any discrepancies

EMRYS
CAP House | 9-12 Long Lane | London | EC1A 9HA
mail@emrysarchitects.com
www.emrysarchitects.com T : 020 7726 5060

JOB NO.	1613	CLIENT	PHILIP MUNGER
TITLE	10 LYME TERRACE LONDON, NW1 0SN		
DWG	EXISTING SECTIONS SECTION A		
DRAWN	CM	DATE 14.10.2016	SCALE @ A0 1/100
CHECKED	GE	STATUS PLANNING	REV PL01
DWG NO.	1613-0100-AP-001		