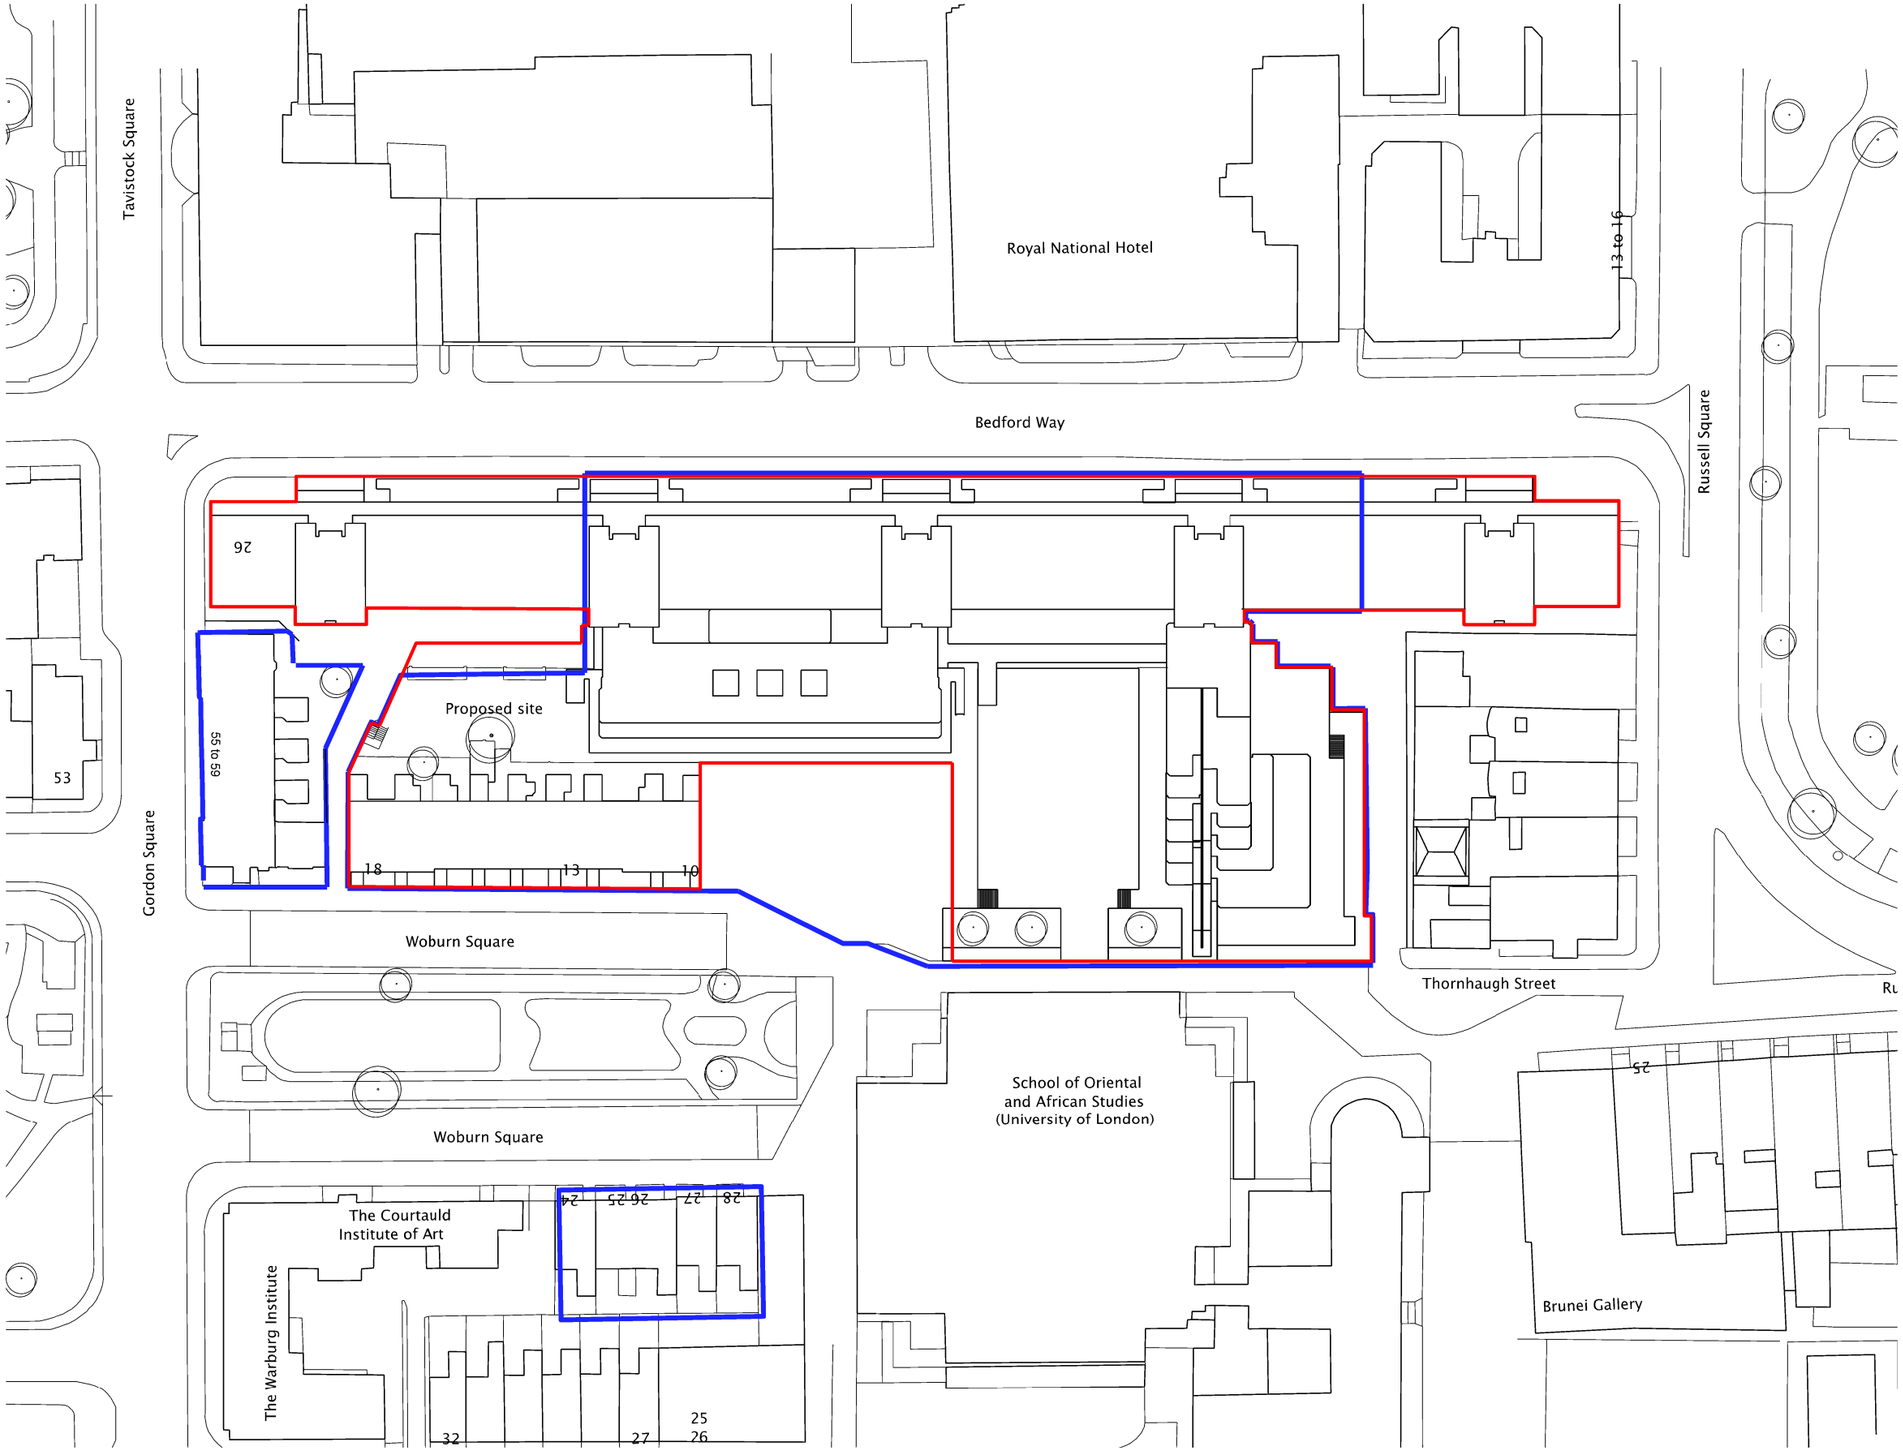

notes

1. Do not scale from this drawing
2. Work to figured dimensions where shown
3. Confirm dimensions on site before fabrication or construction - report any discrepancies to CA

rev	date	description	by
PL	09/04/08	Planning Issue	ER

drawing amendments

Shepheard Epstein Hunter
Architecture Planning Landscape

Phoenix Yard, 65 Kings Cross Road, London WC1X 9LW
tel: 020 7841 7500 fax: 020 7841 7575
email: architecture@seh.co.uk web: www.seh.co.uk

project
Thornhaugh Mews Project

client
Institute of Education

drawing status	scale	size
Planning	1:500	A1
drawing	job no	
Location plan	06050	
	drawing no	rev
	000	PL