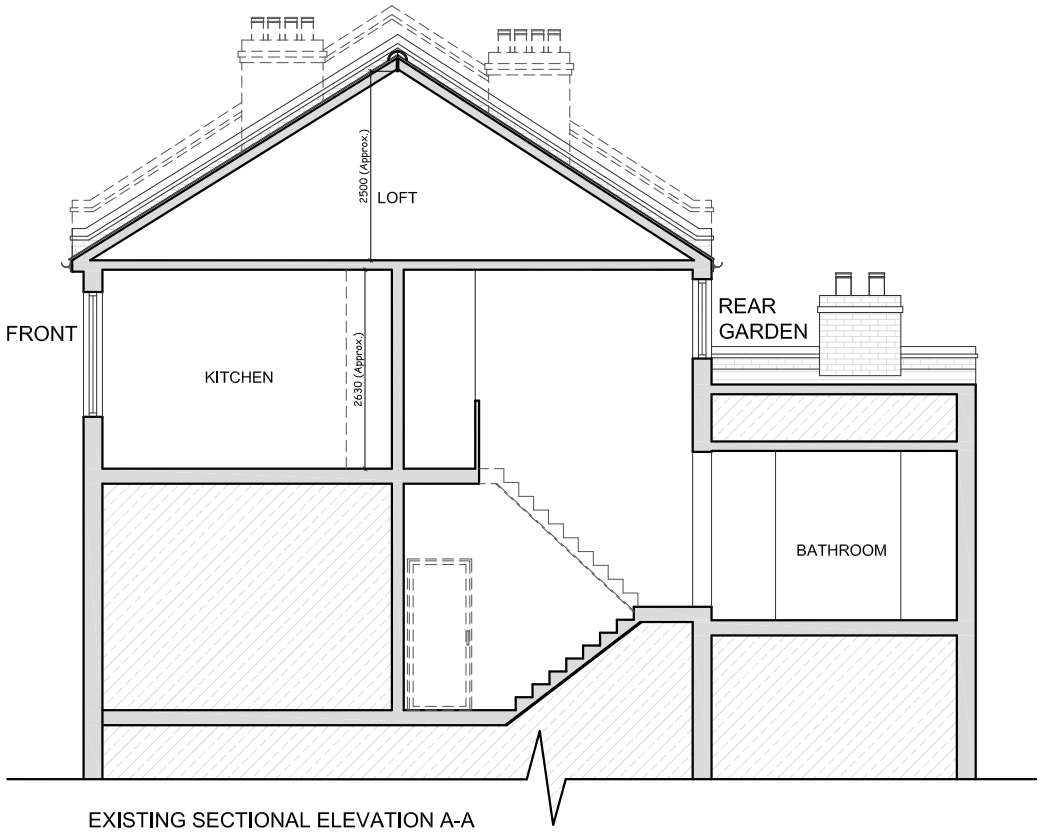

EXISTING SECTIONAL ELEVATION A-A
SCALE 1:100

EXISTING REAR ELEVATION
SCALE 1:100

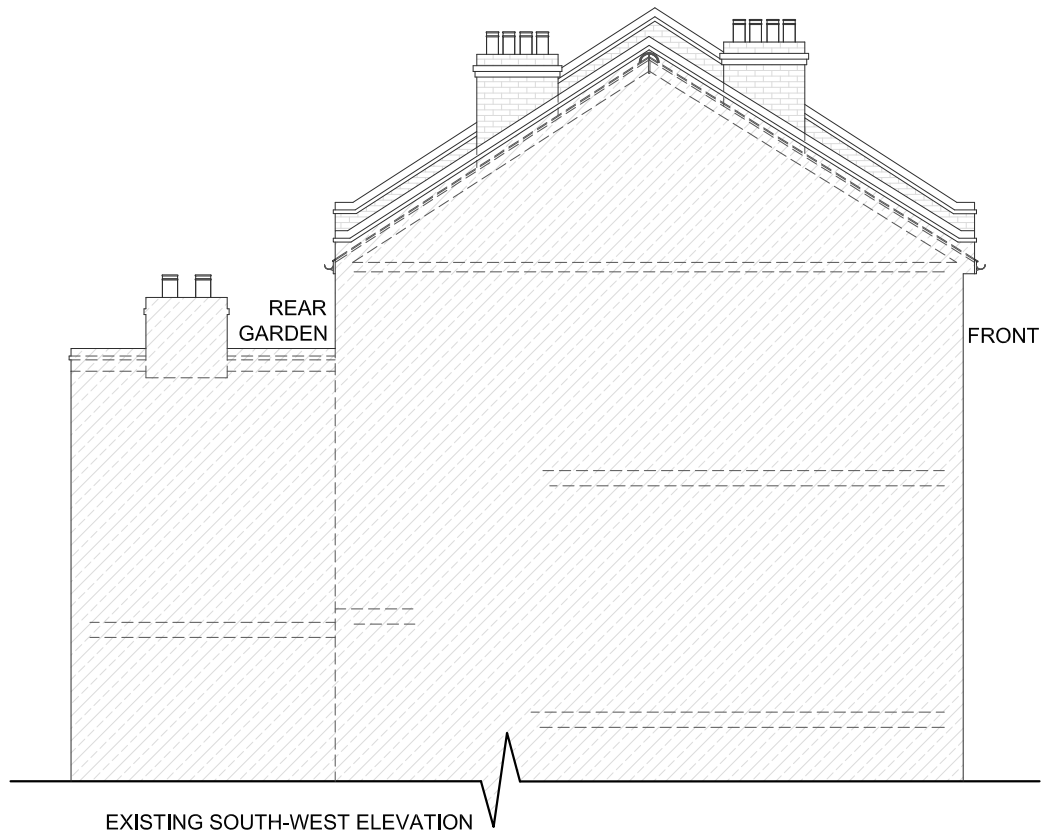

EXISTING SOUTH-WEST ELEVATION
SCALE 1:100

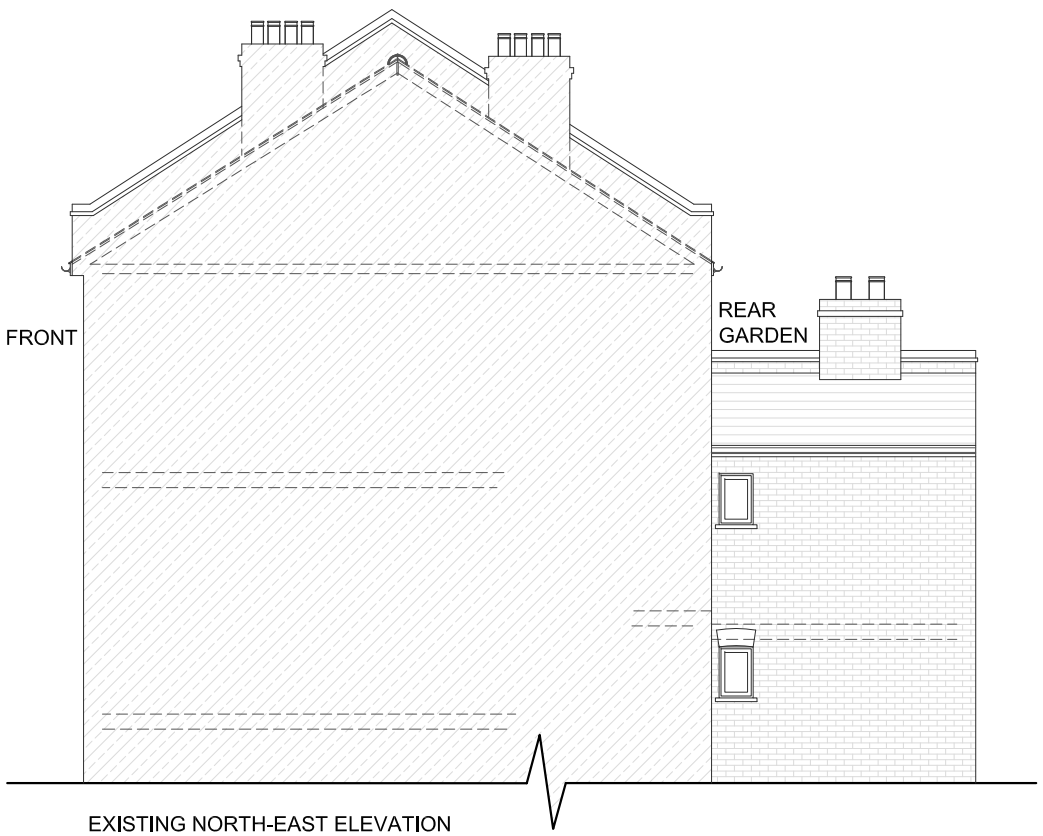

EXISTING NORTH-EAST ELEVATION
SCALE 1:100

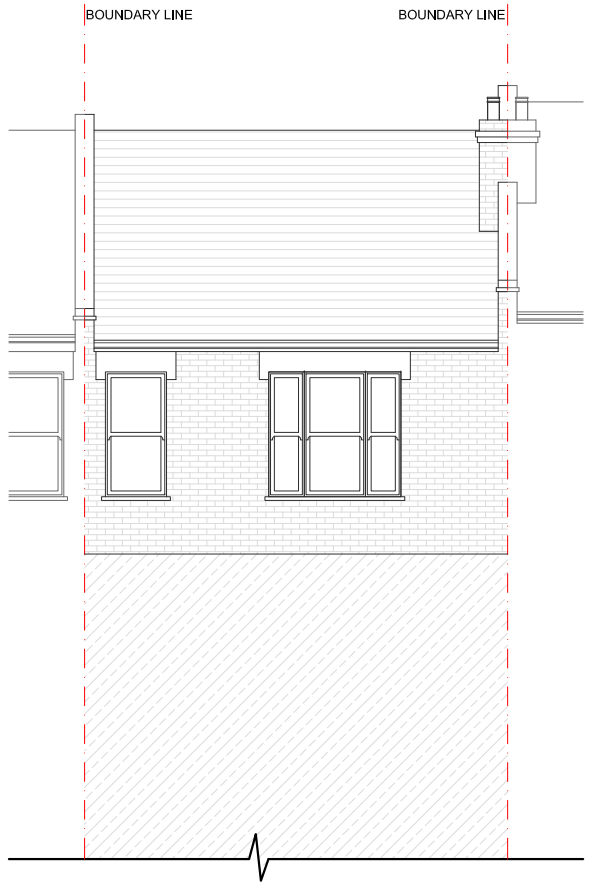

EXISTING FRONT ELEVATION
SCALE 1:100

REV DATE NOTES

CLIENT

NICOLA AND BERESFORD CLARKE

THESE DRAWINGS WILL BE RECONCILED WITH ASH ISLAND LOFTS LTD QUOTATION. DRAWINGS TO BE READ IN CONJUNCTION WITH RELEVANT DRAWING AND SPECS. FIGURED DIMENSIONS FOR PLANNING AND BUILDING CONTROL APPROVALS ONLY. DIMENSIONS SHOULD NOT BE RELIED UPON FOR THE PURPOSES OF ORDERING MATERIALS OR PLACING SUB-CONTRACT ORDERS, OR THE PLACEMENT OF ORDERS WITH THIRD PARTIES. THIRD PARTY SUPPLIERS TO TAKE THEIR OWN SITE MEASUREMENTS. INTERNAL LAYOUTS ARE TO BE FINALIZED WITH PROJECT MANAGER ON SITE. THE PROJECT MANAGER WILL MAKE HIS OWN INITIAL ASSESSMENT OF DRAWINGS AND WILL NEED TO CONTACT US FOR ANY AMENDMENTS OR ALTERATIONS TO DRAWINGS IF REQUIRED AFTER HIS OWN ONSITE INVESTIGATION PRIOR TO COMMENCEMENT OF ANY BUILDING WORKS. DESIGN TEAM ACCEPT NO LIABILITY WHATSOEVER IF ANY ISSUES IN PROPOSED DESIGN NOT RAISED BY THE PROJECT MANAGER BEFORE COMMENCEMENT OF BUILDING WORKS. THE PROJECT MANAGER TO ORDER ALL STEEL WORKS AFTER SEEKING THE APPROVAL OF BUILDING CONTROL OFFICER. IN THE EVENT THAT A CONTRACTOR OTHER THAN ASH ISLAND LOFTS LTD IS APPOINTED TO EXECUTE THE WORKS, ASH ISLAND LOFTS LTD ACCEPT NO LIABILITY WHATSOEVER FOR THE SPECIFICATION, CALCULATION OR OTHER STRUCTURAL OR NON-STRUCTURAL INFORMATION AS IT SO EXISTS PERTAINING TO THE PROPOSED WORKS CONTAIN HEREWITH.

PROJECT

139 IVERSON ROAD, WEST HAMPSTEAD, NW6 2RA

DRAWING TITLE

EXISTING ELEVATIONS AND SECTION

SCALE 1:100@A3

DRAWING NO. PP-04

REV.

DATE 13-10-16

DRAWN SN-T

0 1 2 3 4 5

Meters @ 1:100 @ A3

Telephone: 02081665145 Mobile: 07595002804
Email: hello@ashislandlofts.co.uk
URL:www.ashislandlofts.co.uk