1 Existing North-East Elevation
1 : 100

2 Existing South-West Elevation
1 : 100

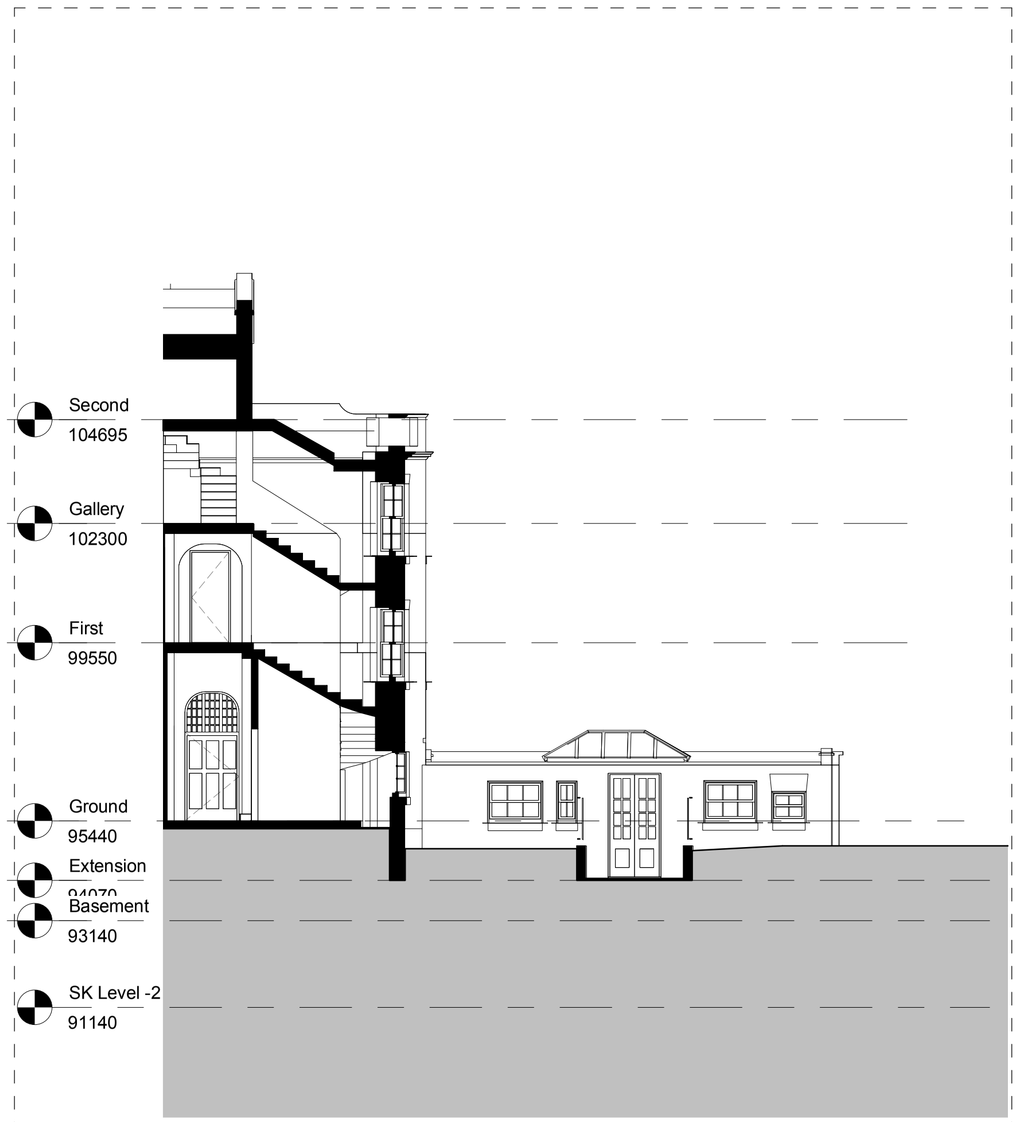

3 Existing South-East Elevation of Skeel Extension
1 : 100

© Scott Brownrigg Ltd

Figured dimensions only are to be taken from this drawing. All dimensions are to be checked on site before any work is put in hand.

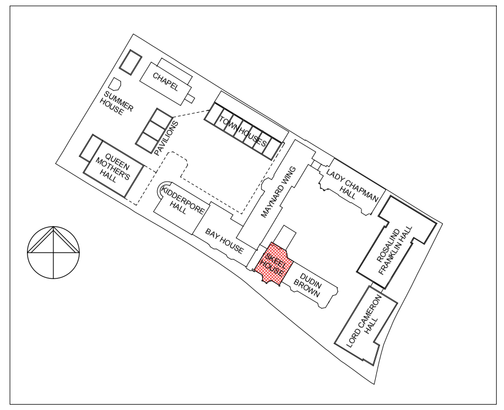

GENERAL NOTES
All drawings are based on survey information provided by others. Scott Brownrigg cannot be held responsible for the accuracy of this information, the legal boundary or site demise. This should be checked on site and against legal records.

Revision	Description	Drawn	Date	Checked
2	Issued for listed building consent	DMV	2015-07-10	MJM
1	Issued for listed building consent	DMV	2015-07-07	MJM

MOUNT ANVIL

SCOTT BROWNRIGG

St Catherine's Court
46-48 Portsmouth Road
Guildford GU2 4DU
T +44 (0)1483 568886
F +44 (0)1483 575830
W scottbrownrigg.com

Client's Name
Mount Anvil

Job Title
Kidderpore Avenue

Drawing Title
Skeel House
Existing Elevations

Scale
1 : 100 @A1
0 5m 10m
Scale 1:100

Job No
157780

Drawing No
LB-SK-EX-200

Status
FOR LISTED BUILDING CONSENT

Rev
2