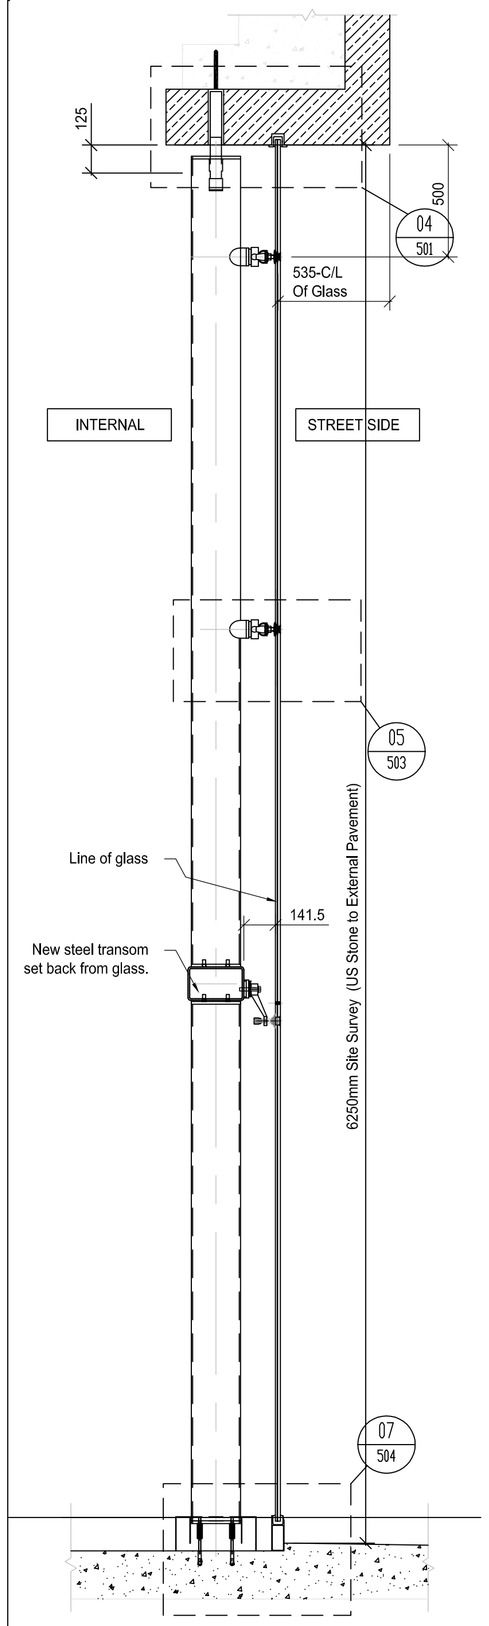

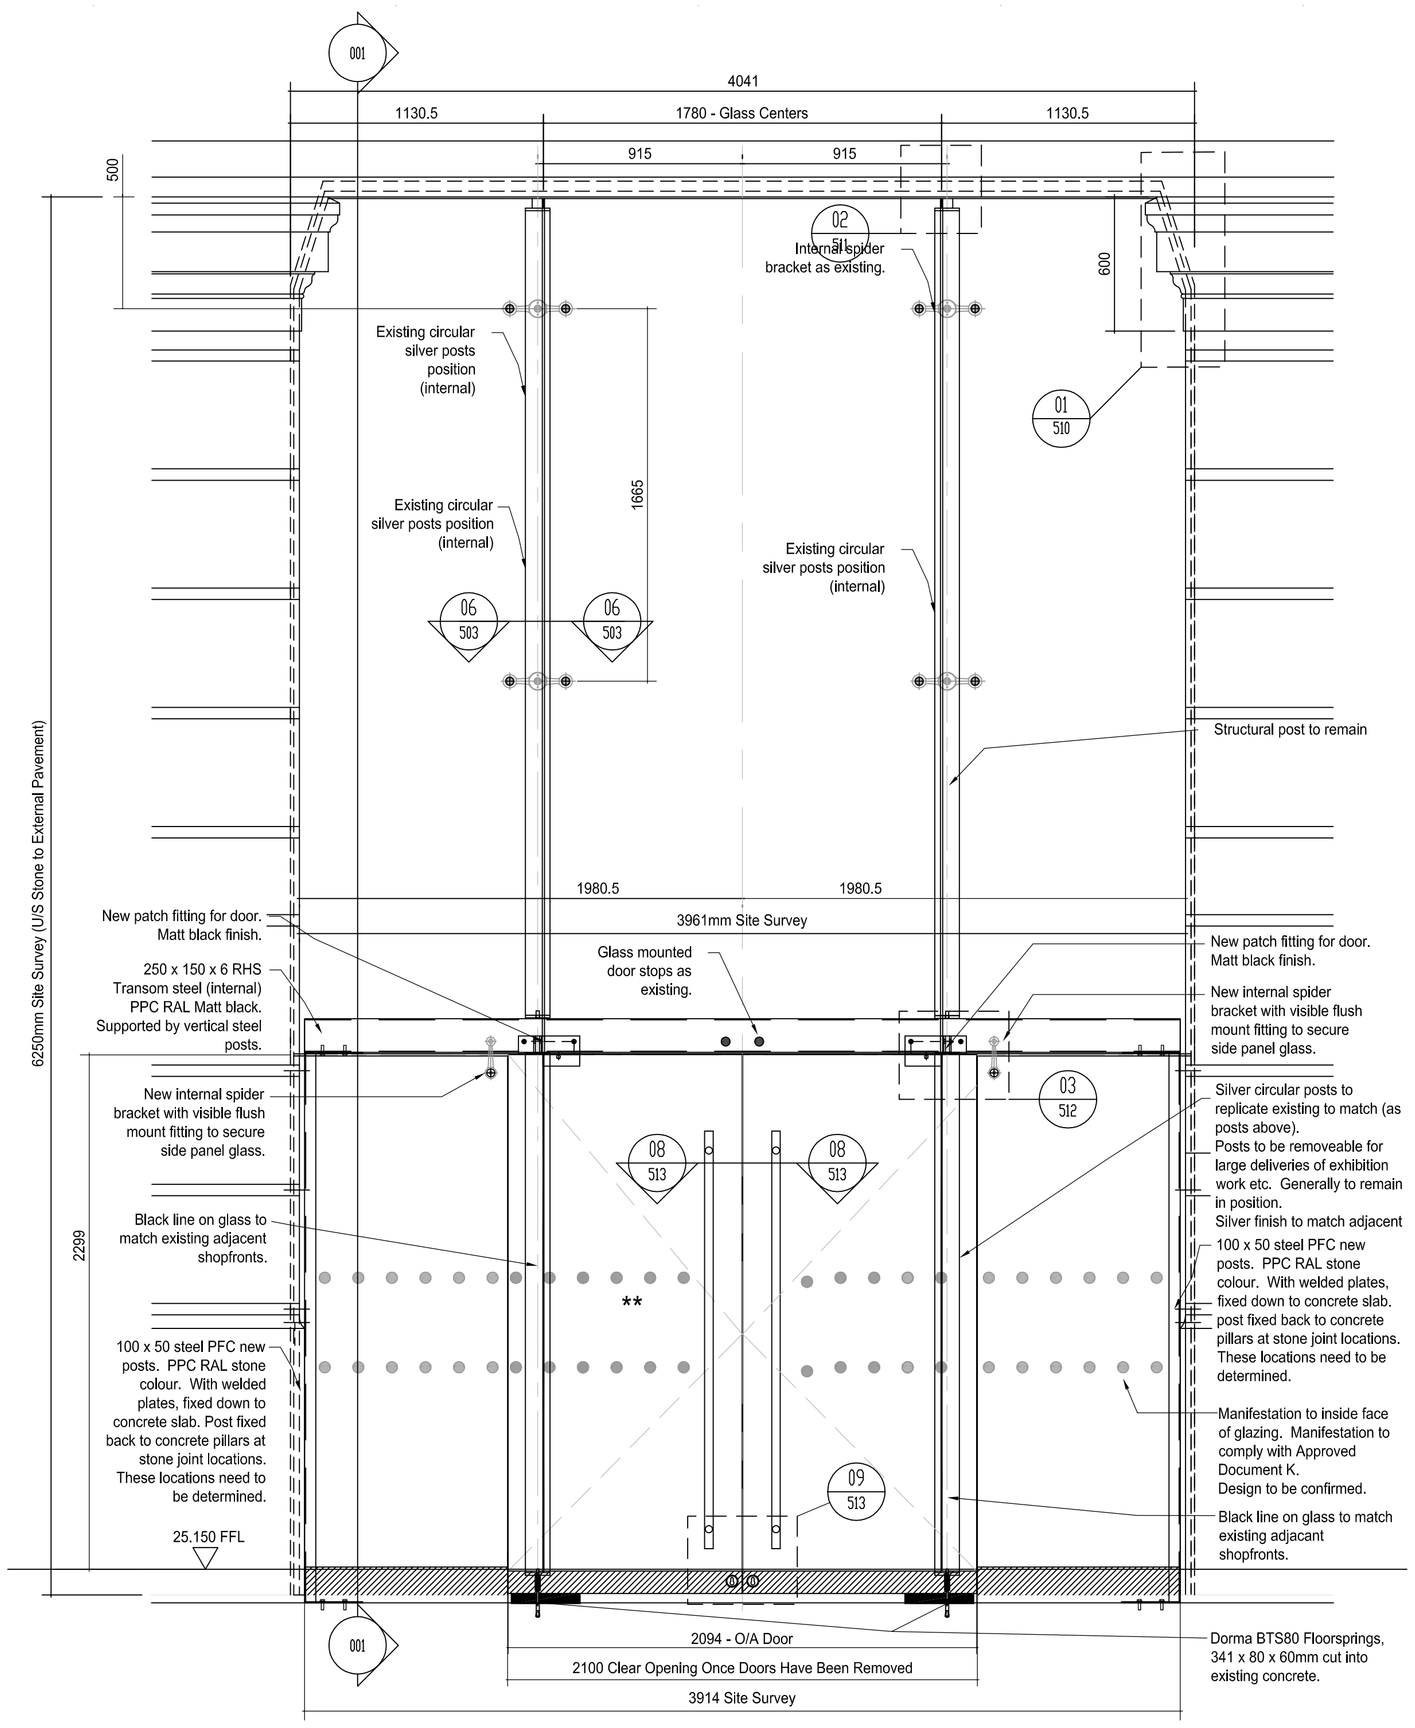

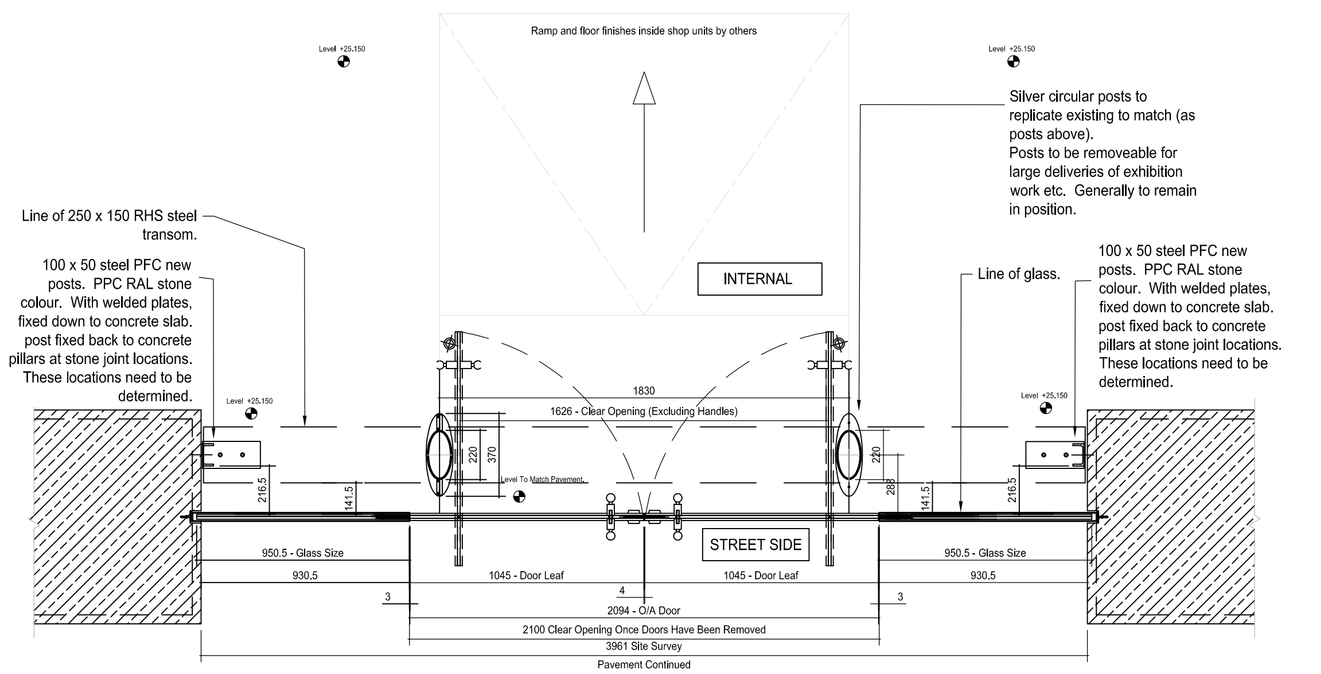

DOORS ONLY TO BE OPERATIONAL ONCE 'DUMMY' POSTS HAVE BEEN REMOVED.

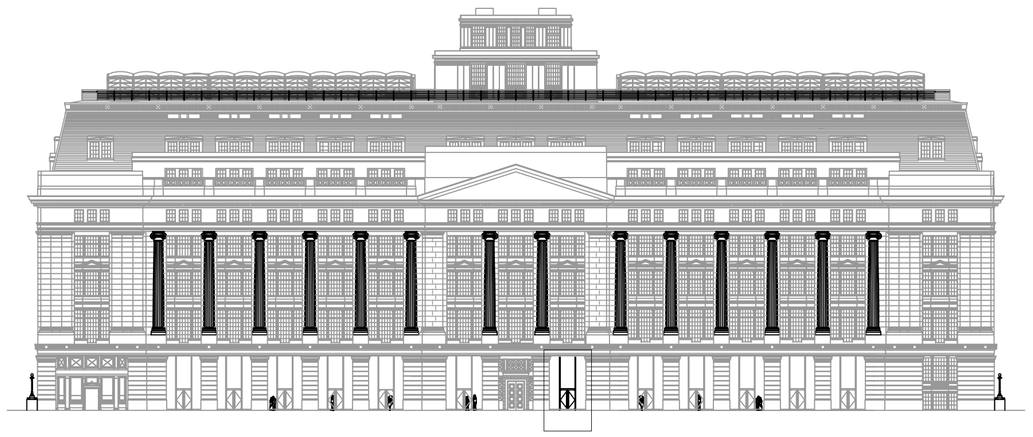

Screen Location

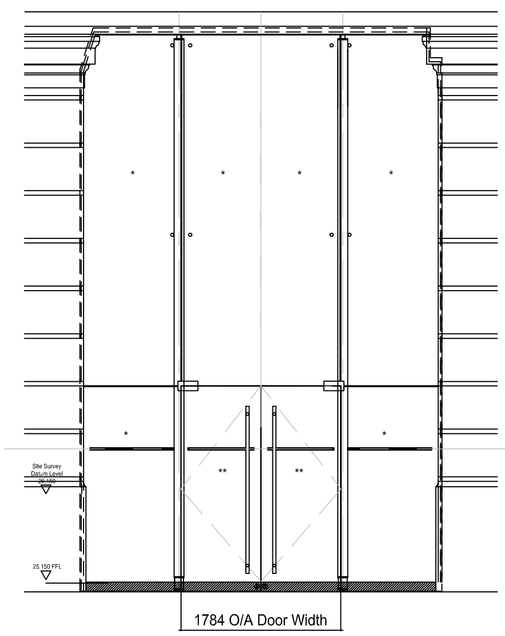

Screen as Existing

SPECIFICATIONS

Glass:
* 21.5mm Laminated Glass
(12mm Securipoint toughened & heat-soak tested outer skin, 1.5mm PVB interlayer, 8mm heat strengthened inner skin).
** 12mm Toughened Glass door leaves.

Framing:
Stainless Steel Perimeter channel (Grade 316), Brushed Finish 240 Grit (All Visible Portions)
Stainless Steel Head channel pressing (Grade 316), Brushed Finish 240 Grit (All Visible Portions)
220 x 110 x 6mm Oval tube with fabricated end connections (Wet Spray Method RAL 9006, factory finished).
50 x 50 x 3 Galvanised Steel box section.

Silicones:
Arbo Primer 2402 (for St Steel)
Arbosil XL1099 Sealant - Colour To Be Selected On Site For Closest Match To Site Conditions After Channel Is Installed
Arbo Primer 2650 (for Glass)
Arbosil 1096 - Translucent (for Glass to Glass)
- Black (Perimeter)

Fixings:
#10 x 45 Stainless Steel csk screws @ 300mm Centers Around Perimeter
Hilti HST-R M12 (Head And Base)
1¼ x 10 St Steel Csk Screws (Base Sub-Floor)
Stainless Steel (Chatsworth) Fittings By Saint Gobain

Ironmongery:
Door handles - D-line full height handles, stainless steel, brushed finish 240 Grit (Supplied by others)

Details Applicable to:
Shopfront Type A
Factory Visit Required For 1st Mullion Inspection Of Finished (Painted) Component bench mark.

S:\OAG-Design\POST CONTRACT\OAG SELECT\930XX - Victoria House\Project Drawings\A-001 REV04.dwg

Rev	Date	Description	Drawn	Checked
04	17.10.16	Issued for Planning - amended to comments dated 17.10.16	LJC	JF
03	13.10.16	Issued for Planning - amended to comments dated 7.10.16	LJC	JF
02	04.10.16	Issued for Planning	LJC	JF
01	27.09.16	Issued for Approval	LJC	JF/JB
Prelim1	17.08.16	Amended as highlighted	LJC	JF/JB

Status:

Planning

OAG LIMITED
COURTYARD HOUSE
WEST END ROAD
HIGH WYCOMBE
BUCKINGHAMSHIRE
HP11 2QB

Tel: +44 (0) 1494 492700
Email: action@oag.uk.com
Web: www.oag.uk.com

© **OAG Ltd 2016**

Project:
Victoria House

Title:
Shopfront Modification
General Arrangement

Drawn:	Checked:	Scale @ A1:	Approved:
LJC	JF	1:20	
Date: 09.08.16	Date: 09.08.16		Date:

Drawing No.: A - 001

Revision: 04