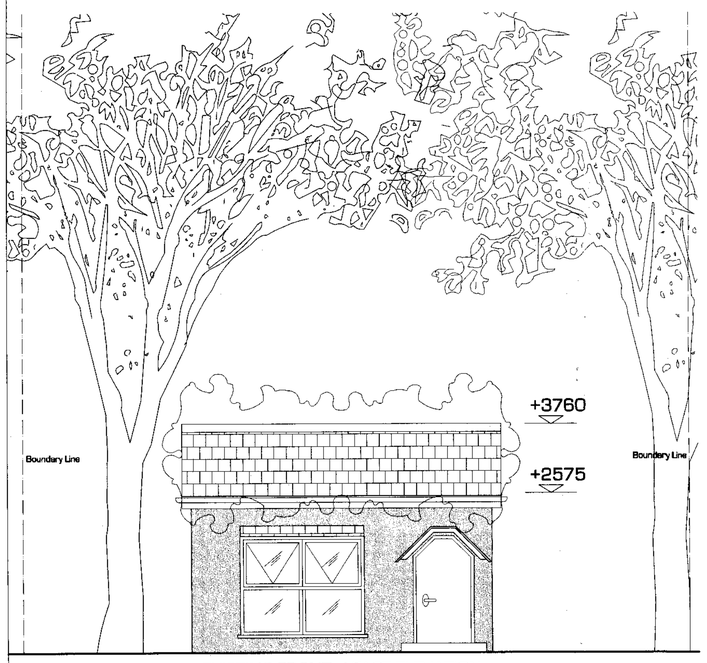

EXISTING FRONT / EAST ELEVATION

SCALE 1:50

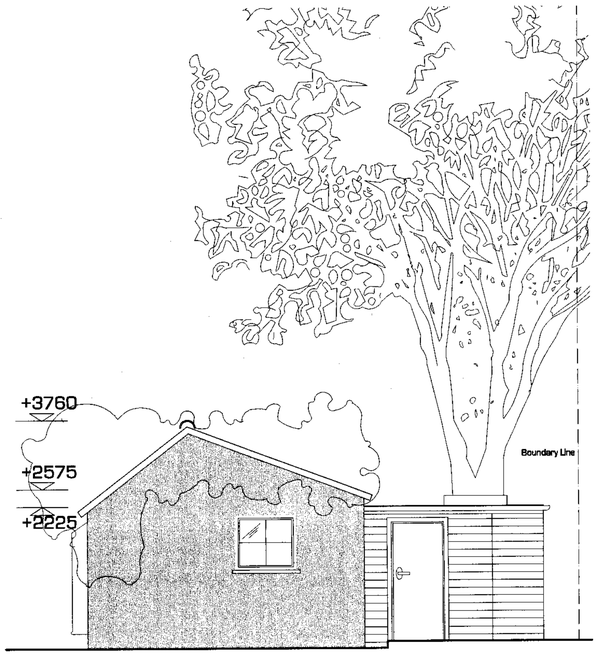

EXISTING NORTH ELEVATION

SCALE 1:50

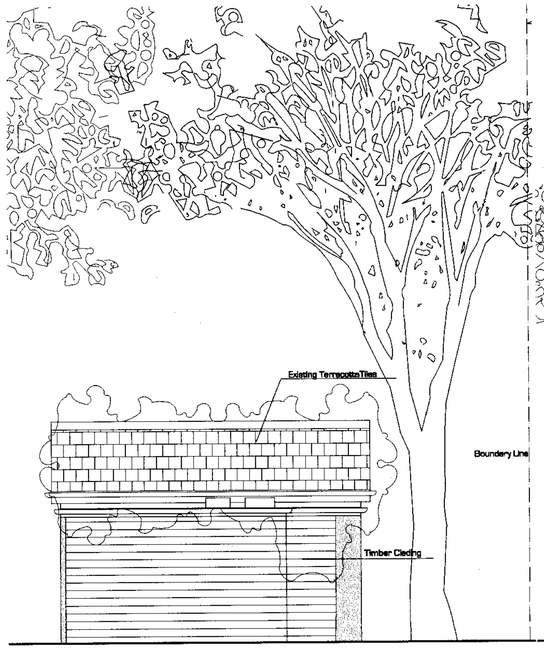

EXISTING REAR / WEST ELEVATION

SCALE 1:50

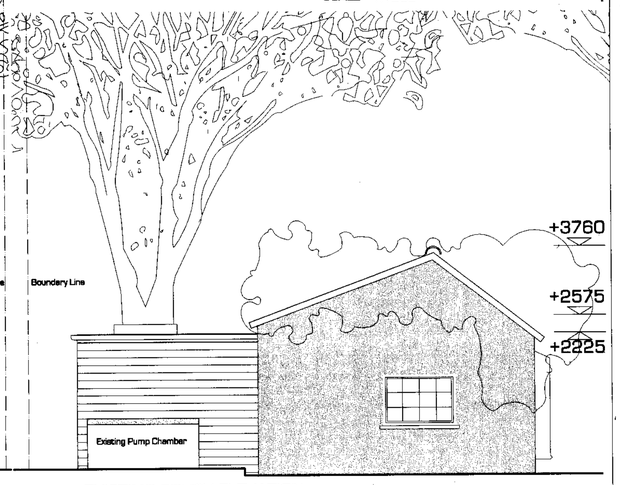

EXISTING SOUTH ELEVATION

SCALE 1:50

LOCATION PLAN

SCALE 1:1250

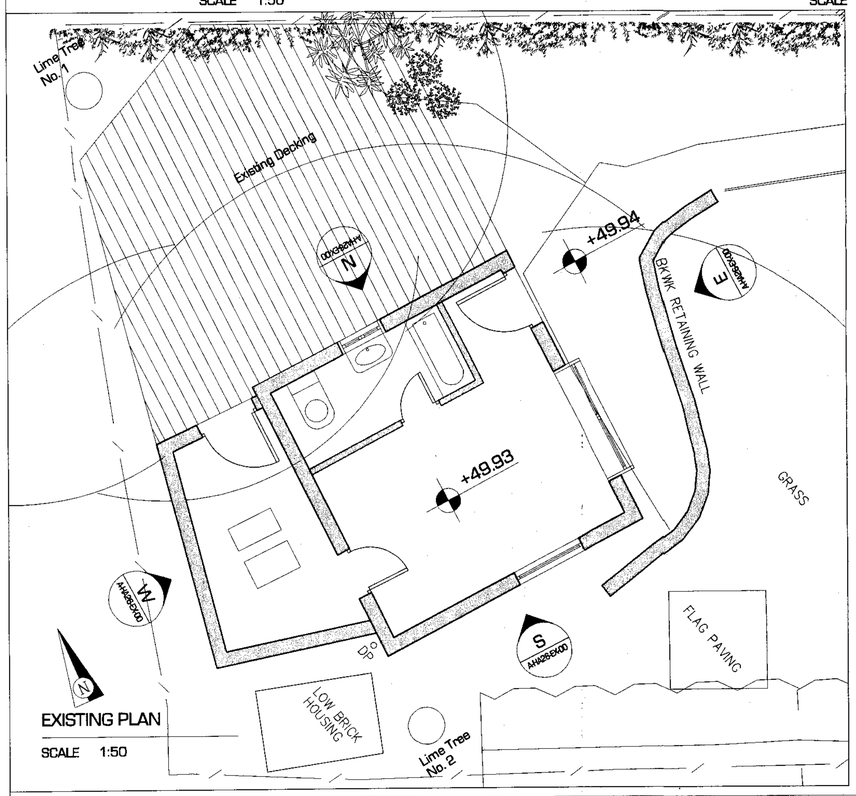

EXISTING PLAN

SCALE 1:50

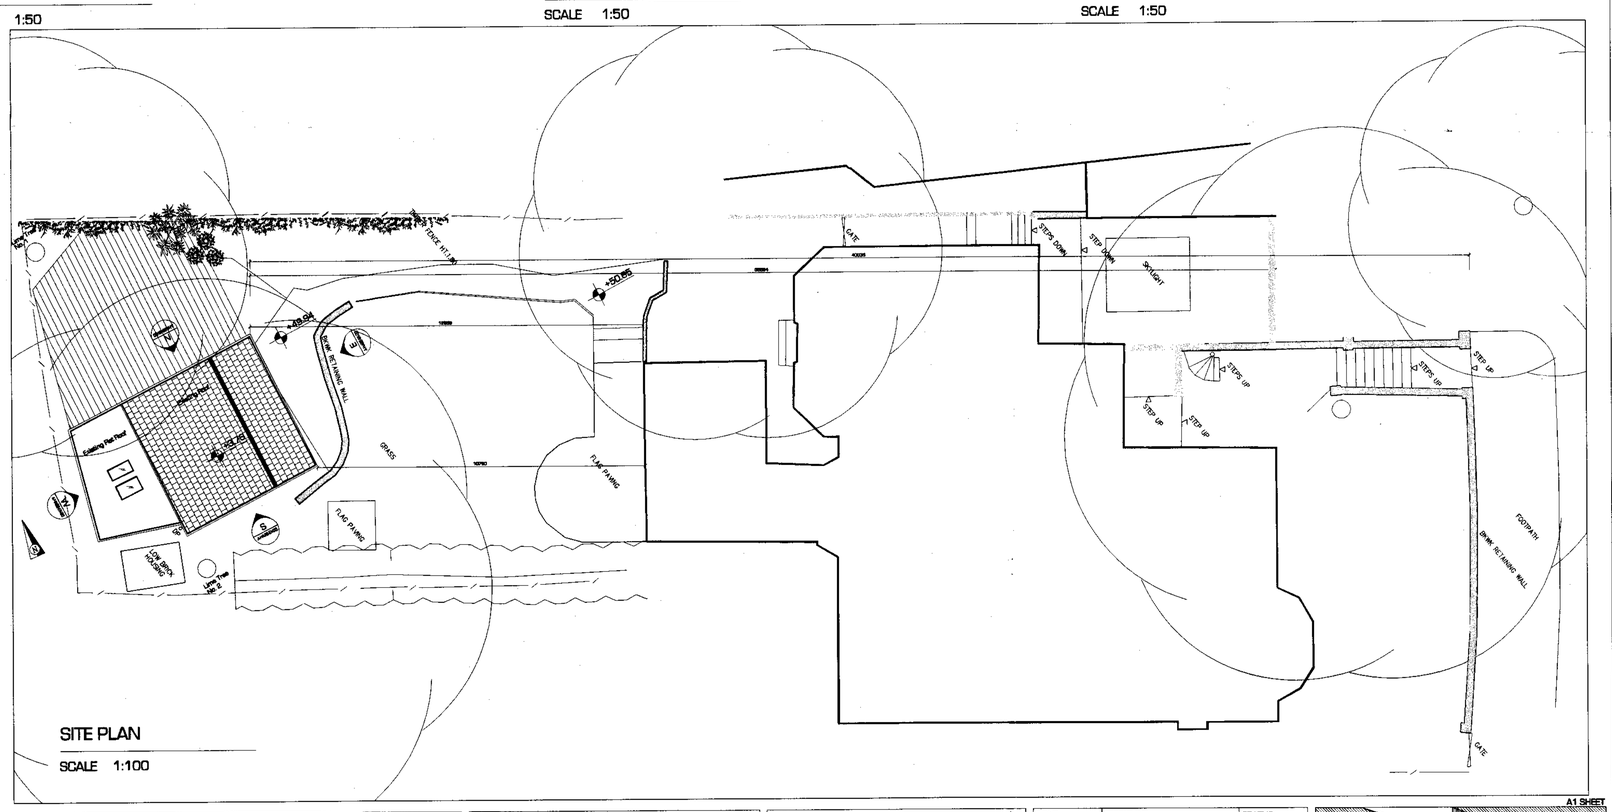

SITE PLAN

SCALE 1:100

General Notes:

Report all errors, ommission and descrepancies.

Verify all dimensions on site before commencing any work on site or preparing any shop drawings.

All materials, components and workmanship are to comply with the relevant British Standards, Codes of Practice and appropriate manufacturers' recommendations that from time to time shall apply.

this drawing and design remains the property of SIAW and may not be reproduced in any way without prior consent.

NOTES

Rev	Date	Initials	REVISION

PROJECT
408 HOLLYCROFT AVENUE
LONDON
NW3 7QN

CLIENT
MR. YORAM BEN ISRAEL

ZONE A	DISCIPLINE ARCHITECTURE	STATUS PLANING
LEVEL A	DRAWING NUMBER A-HA26-PL-00	REVISION
CAD FILE		XREF FILE
JOB NO. HA26		CI/SfB
DRAWING TITLE	EXISTING PLANS AND ELEVATIONS LOCATION PLAN AND SITE PLANE	
SCALE 1:50, 1:1250, 1:100	DATE 07 DEC 2008	DRAWN SK / CHECKED IZS

A1 SHEET

S. ILAN ARCHITECTURAL WORKSHOP LTD
Winston House, Suite 332, 2 Dollis Park, London, N3 1HF
T. 020 8348 0628 F. 020 8348 0635 E. info@siaw.co.uk

PROJECT TITLE EXTANTION TO ANCILLAY BUILDING

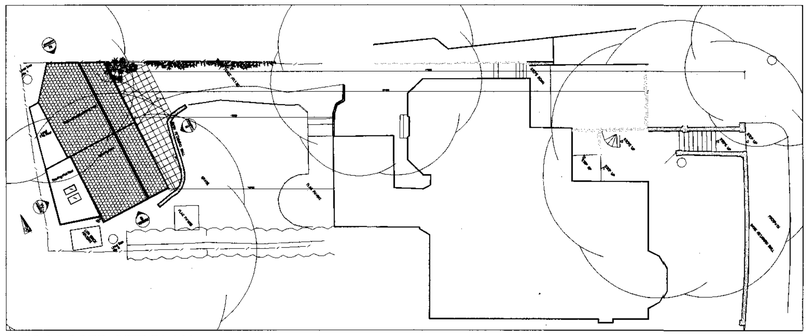

PROPOSED SITE PLAN

SCALE 1:200

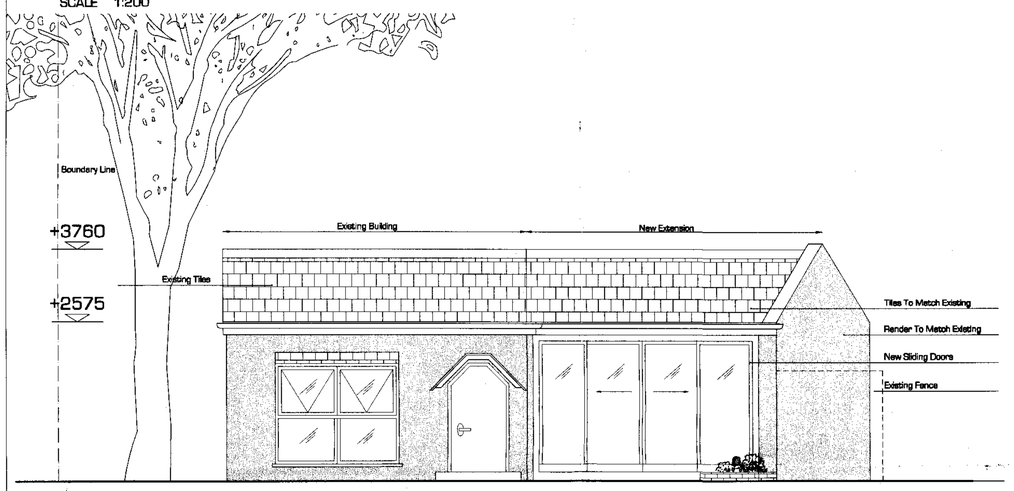

PROPOSED FRONT / EAST ELEVATION

SCALE 1:50

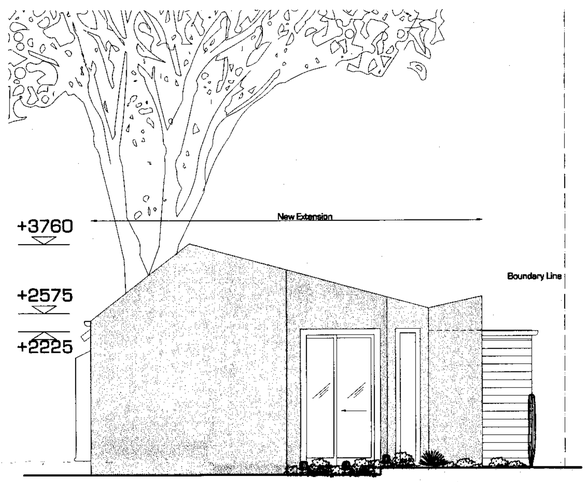

PROPOSED NORTH ELEVATION

SCALE 1:50

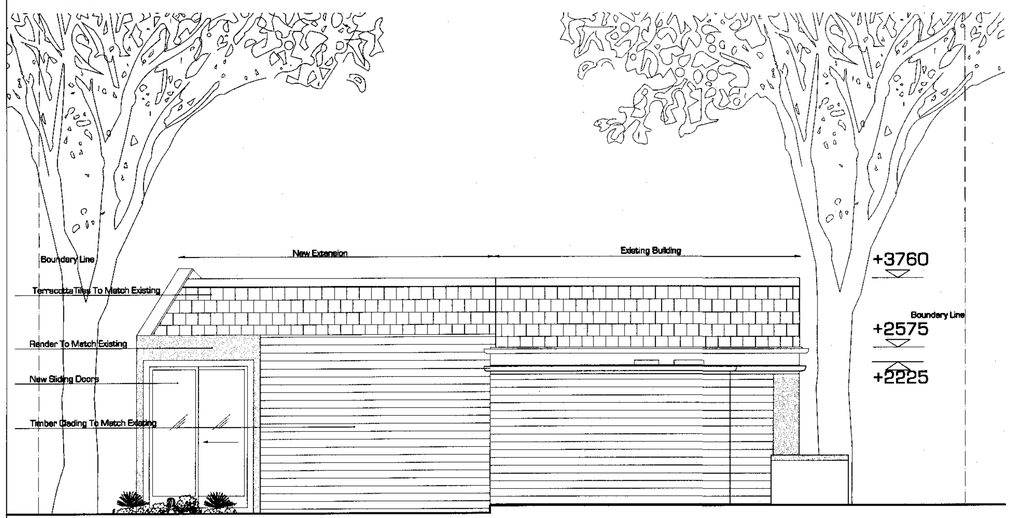

PROPOSED REAR / EAST ELEVATION

SCALE 1:50

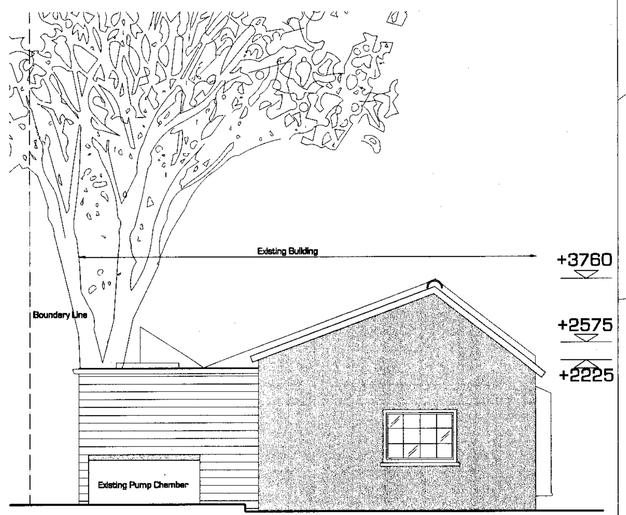

PROPOSED SOUTH ELEVATION

SCALE 1:50

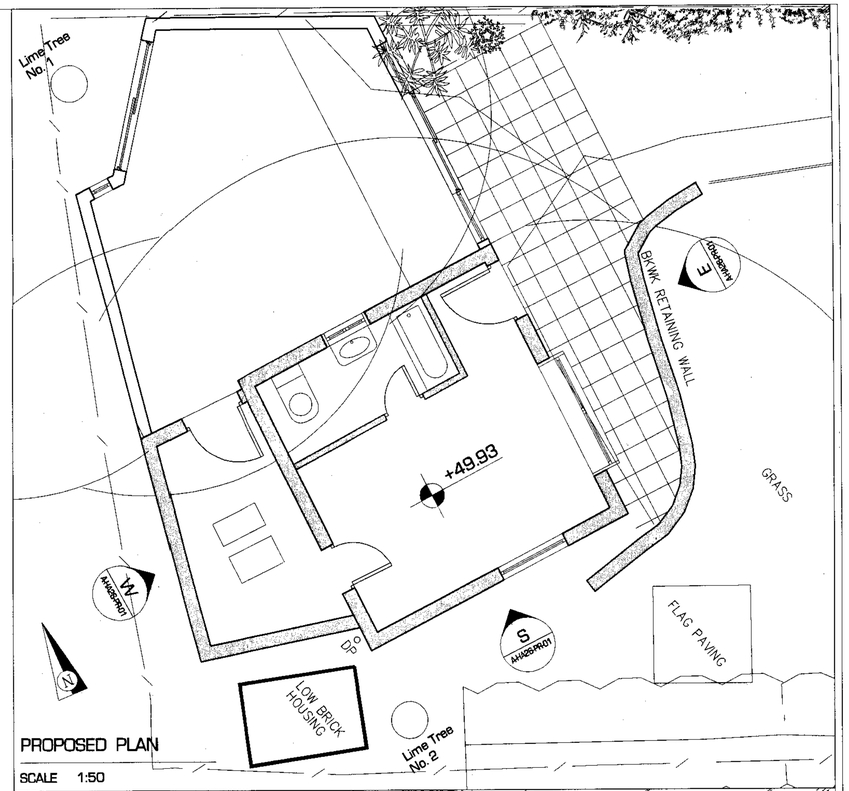

PROPOSED PLAN

SCALE 1:50

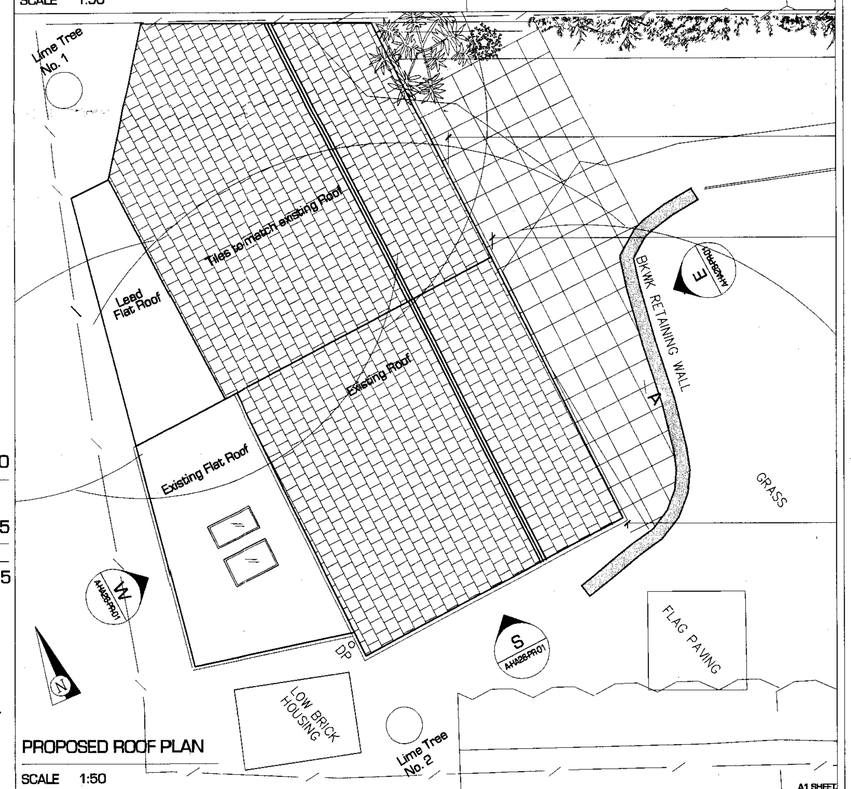

PROPOSED ROOF PLAN

SCALE 1:50

A1 SHEET

General Notes:

Report all errors, ommission and descrepancies.

Verify all dimensions on site before commencing any work on site or preparing any shop drawings.

All materials, components and workmanship are to comply with the relevant British Standards, Codes of Practice and appropriate manufacturers' recommendations that from time to time shall apply.

this drawing and design remains the property of SIAW and may not be reproduced in any way without prior consent.

NOTES

- NO CHANGES TO THE FENCES.
- NEW FOUNDATION NEXT TO THE TREE NO. 1 - PILE CONSTRUCTIONTO AVOID DISTURBANCE TO ROOTS.

Rev	Date	Initials	REVISION

PROJECT
408 HOLLYCROFT AVENUE
LONDON
NW3 7QN

CLIENT
MR. YORAM BEN ISRAEL

ZONE A	DISCIPLINE ARCHITECTURE		STATUS PLANING
LEVEL A	DRAWING NUMBER A-HA26-PL-01		REVISION
CAD FILE		XREF FILE	
JOB NO. HA26		CI/SfB	
DRAWING TITLE PROPOSED PLANS AND ELEVATIONS AND SITE PLAN			
SCALE 1:50, 1:200	DATE 07 DEC 2006	DRAWN SK	CHECKED IZS

S. ILAN ARCHITECTURAL WORKSHOP LTD
Winston House, Suite 332, 2 Dollis Park, London, N3 1HF
T. 020 8346 0628 F. 020 8346 0635 E. info@siaw.co.uk

PROJECT TITLE EXTANTION TO ANCILLAY BUILDING

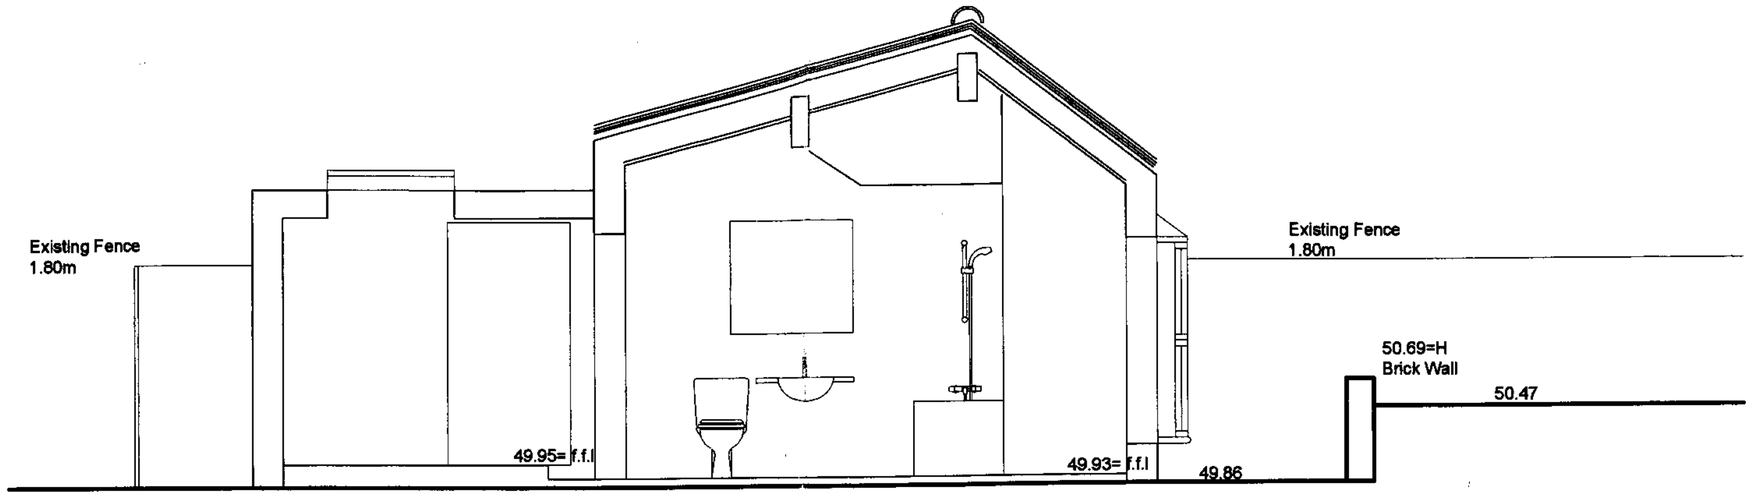

EXISTING SECTION A-A

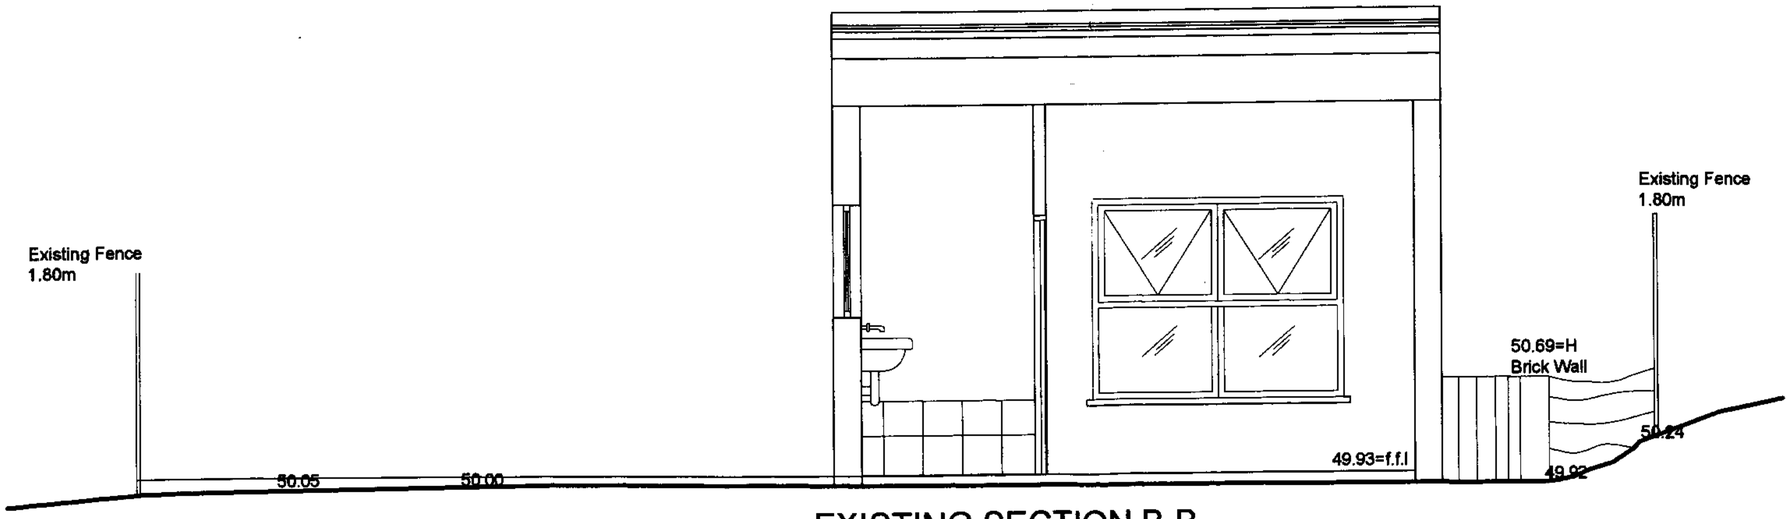

EXISTING SECTION B-B

15 JAN 2007

General Notes:

Report all errors, ommission and descrepancies.

Verify all dimensions on site before commencing any work on site or preparing any shop drawings.

All materials, components and workmanship are to comply with the relevant British Standarts, Codes of Practice and appropriate manufacturers' recommendations that from time to time shall apply.

this drawing and design remains the property of SIAW and may not be reproduced in any way without prior consent.

Rev	Date	Initials	REVISION

NOTES

PROJECT
40B HOLLYCROFT AVENUE
LONDON NW3 7QN

CLIENT
MR. YORAM BEN ISRAEL

ZONE	DISCIPLINE	STATUS
A	ARCHITECTURE	PLANNING
LEVEL A	DRAWING NUMBER A-HA26-SC-03	REVISION
CAD FILE	XREF FILE	
JOB NO.	CI/SfB	
DRAWING TITLE	EXISTING SECTION A-A AND SECTION B-B	
SCALE 1:50	DATE 12 JAN 2007	DRAWN SK / CHECKED IZS

A3 SHEET

SIAW

S. ILAN ARCHITECTURAL WORKSHOP LTD
Winston House, Suite 332, 2 Dollis Park, London, N3 1HF
T. 020 8346 0628 F. 020 8346 0635 E. info@siaw.co.uk

PROJECT TITLE 40B HOLLYCROFT AVENUE

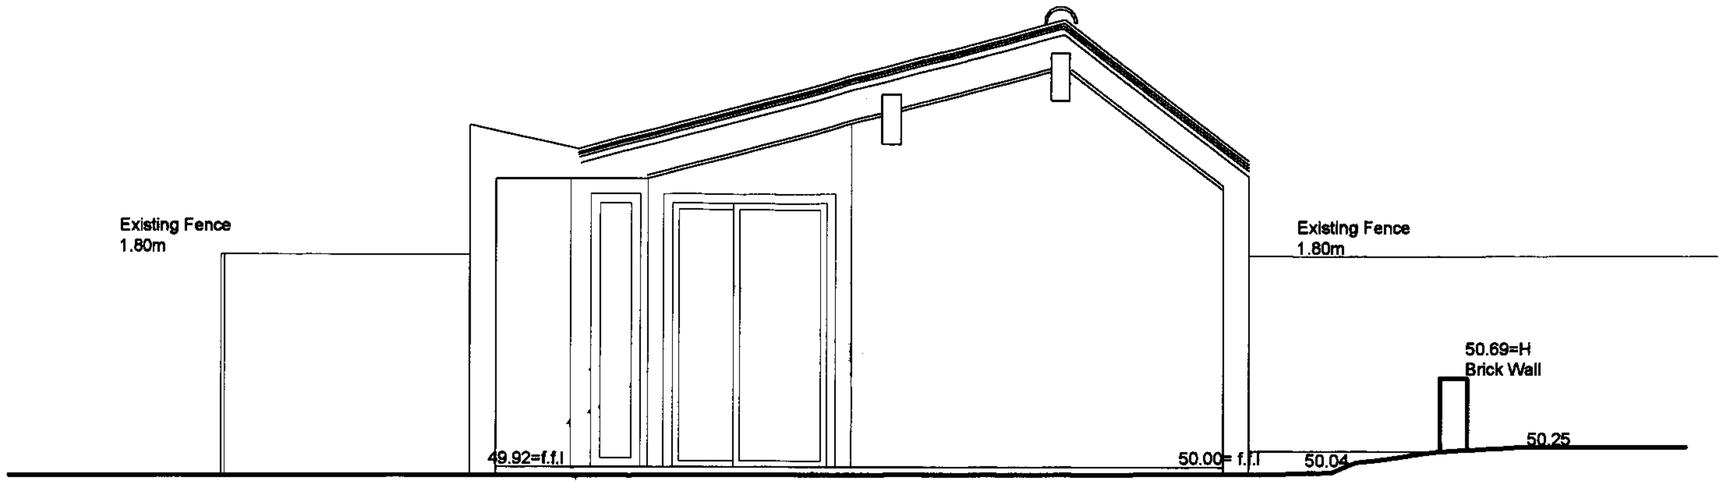

PROPOSED SECTION A-A

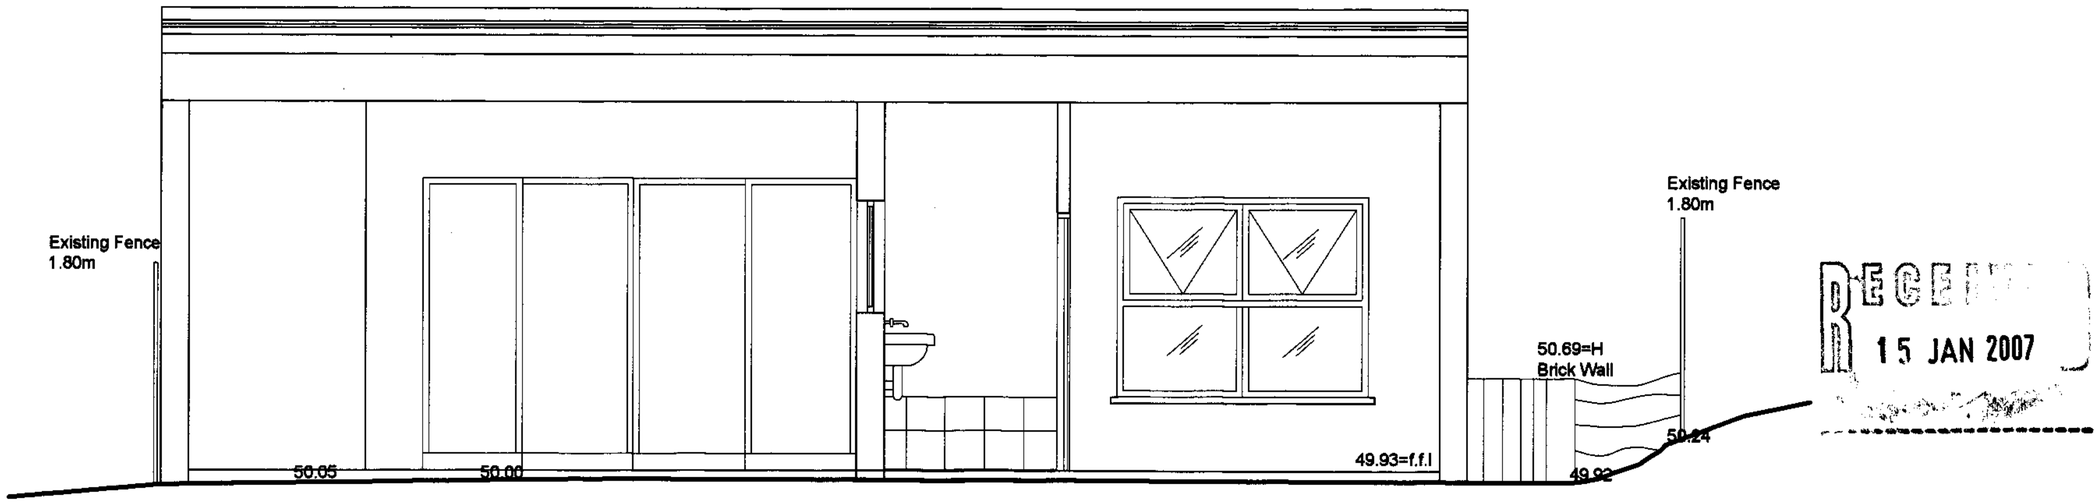

RECEIVED
15 JAN 2007

PROPOSED SECTION B-B

General Notes:

Report all errors, ommission and descrepancies.

Verify all dimensions on site before commencing any work on site or preparing any shop drawings.

All materials, components and workmanship are to comply with the relevant British Standarts, Codes of Practice and appropriate manufacturers' recommendations that from time to time shall apply.

this drawing and design remains the property of SIAW and may not be reproduced in any way without prior consent.

Rev	Date	Initials	REVISION

NOTES

PROJECT
40B HOLLYCROFT AVENUE
LONDON NW3 7QN

CLIENT
MR. YORAM BEN ISRAEL

ZONE	DISCIPLINE	STATUS
A	ARCHITECTURE	PLANNING
LEVEL A	DRAWING NUMBER A-HA26-SC-04	REVISION
CAD FILE	XREF FILE	
JOB NO.	CI/SfB	
DRAWING TITLE	PROPOSED SECTION A-A AND SECTION B-B	
SCALE 1:50	DATE 12 JAN 2007	DRAWN SK / CHECKED IZS

A3 SHEET

SIAW
S. ILAN ARCHITECTURAL WORKSHOP LTD
Winston House, Suite 332, 2 Dollis Park, London, N3 1HF
T. 020 8346 0628 F. 020 8346 0635 E. info@siaw.co.uk

PROJECT TITLE 40B HOLLYCROFT AVENUE