Figured dimensions only to be taken from this drawing.
Any errors or omissions to be reported to the architect.

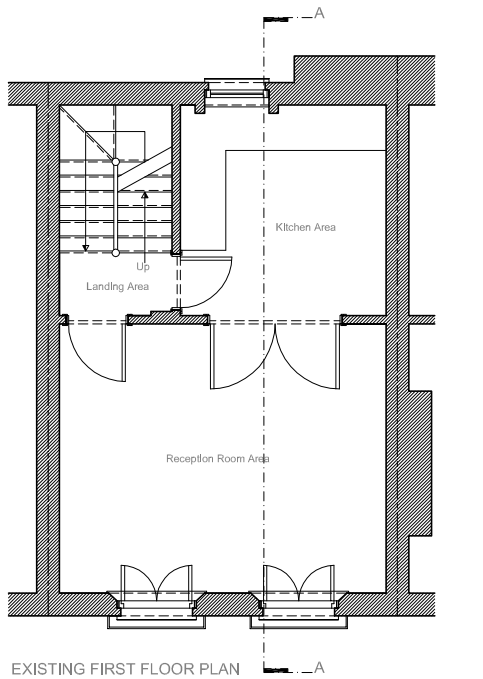

EXISTING FIRST FLOOR PLAN

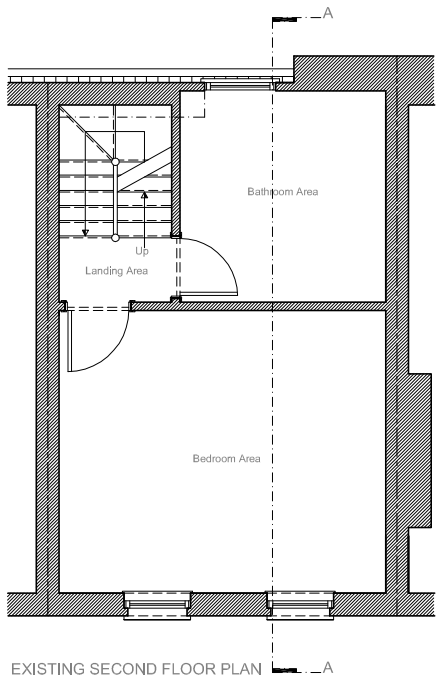

EXISTING SECOND FLOOR PLAN

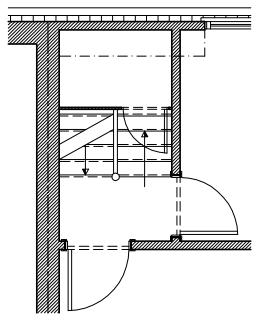

EXISTING SECOND FLOOR
HIGH LEVEL STORAGE

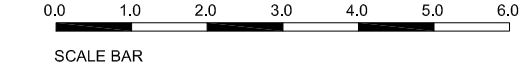

SCALE BAR

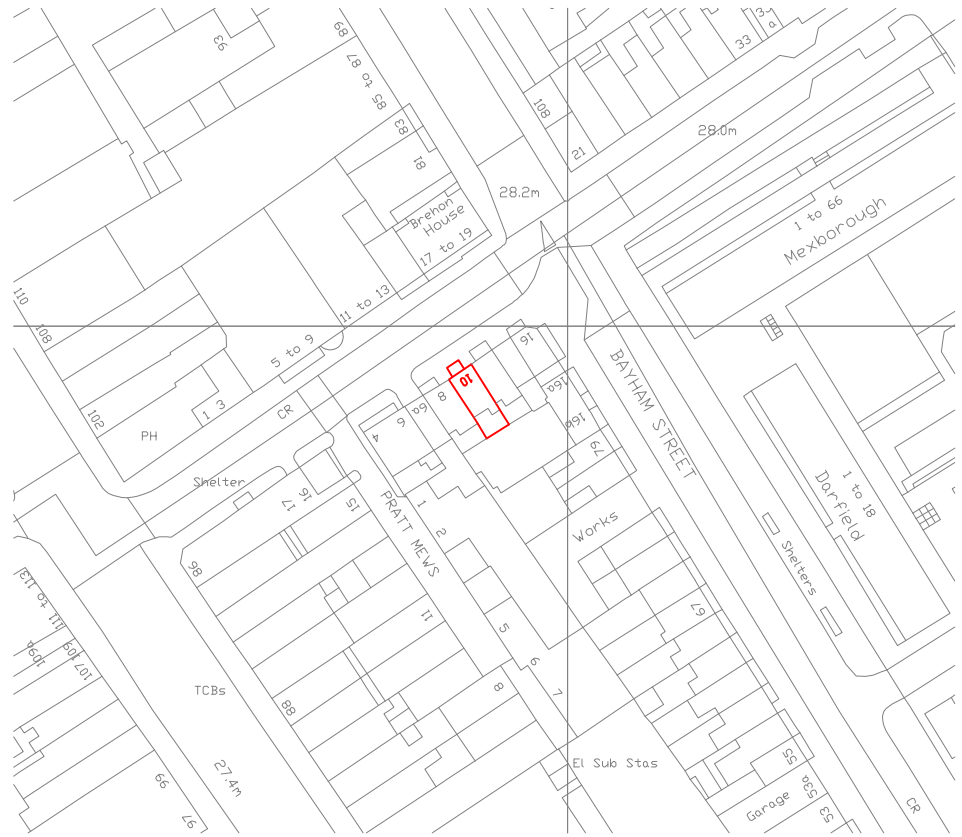

ORDINANCE SURVEY @ SCALE 1:1250

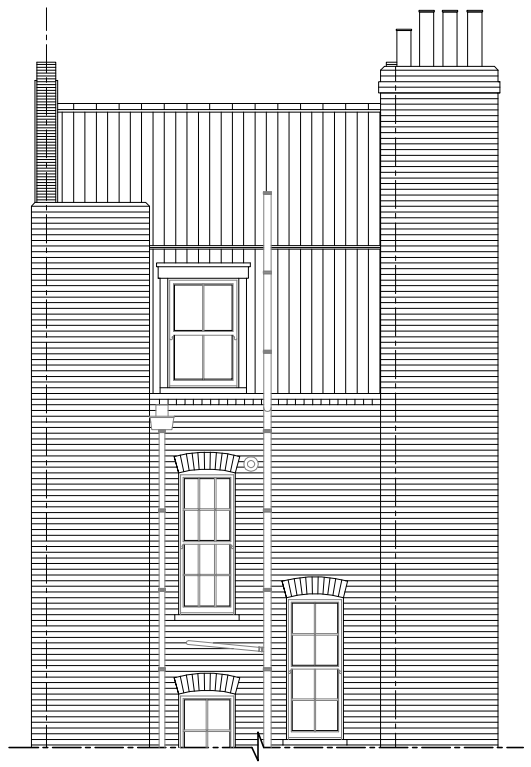

EXISTING PART REAR ELEVATION

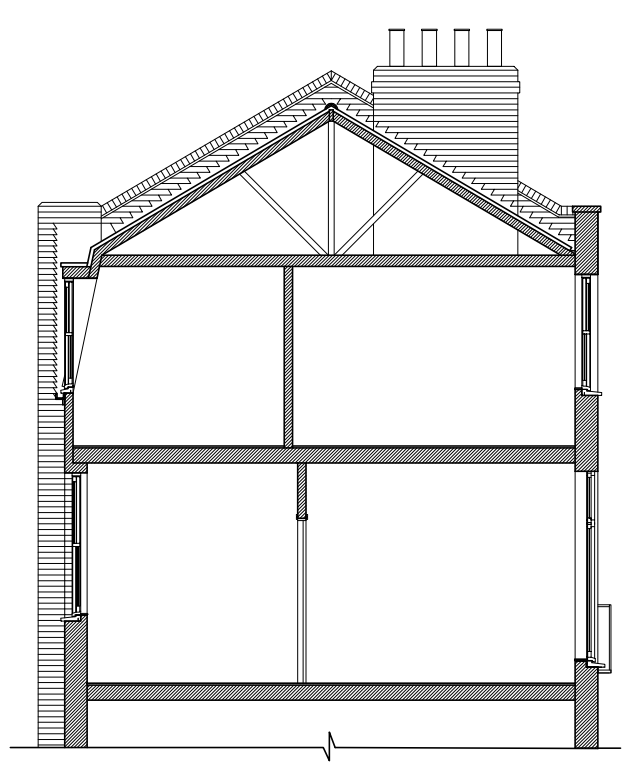

EXISTING SECTION AA

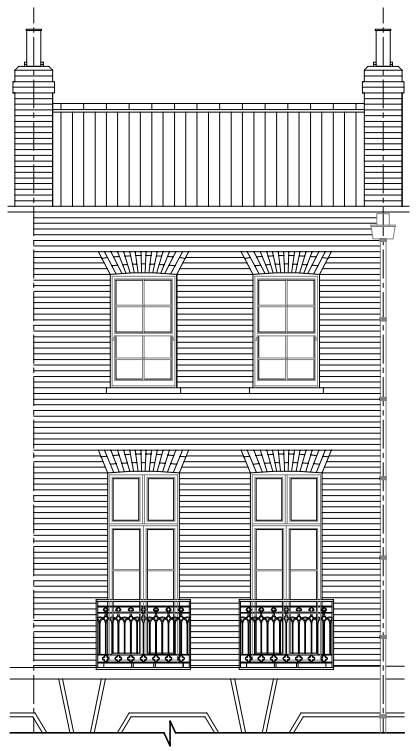

EXISTING PART REAR ELEVATION

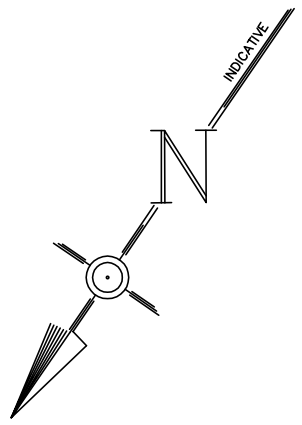

client :
MR NASR ISLAM

drawing title :
EXISTING FLOOR PLANS, PART
SECTION AA & ELEVATIONS

property :
10B PRATT STREET
LONDON NW1

AVIS APPLETON & ASSOCIATES
11 Barmouth Road
Wandsworth
London SW18 2DT
t: 0208 877 9170
e: post@avisappleton.com

scale : A3 @ 1:100
date : 18.10.16
drawing number : 16:8743:01
drawn by : JG

Copyright retained by AVIS APPLETON & ASSOCIATES LTD