Figured dimensions only to be taken from this drawing.
Any errors or omissions to be reported to the architect.

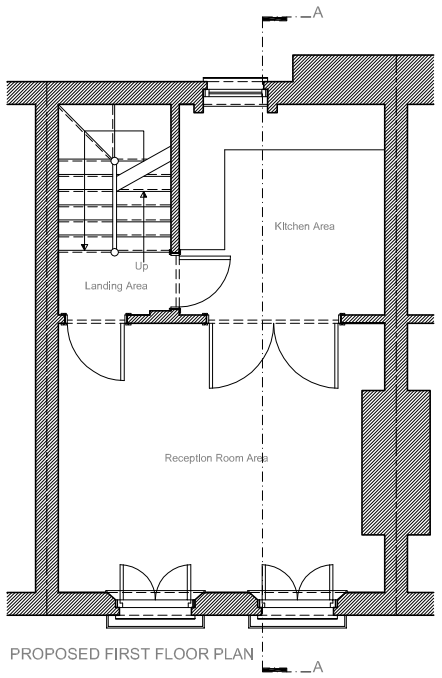

PROPOSED FIRST FLOOR PLAN

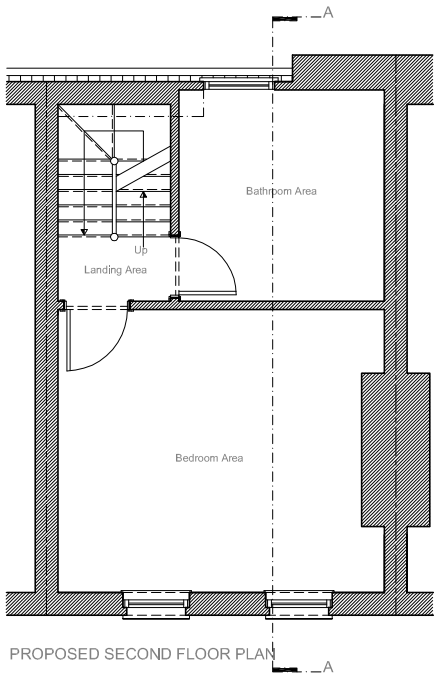

PROPOSED SECOND FLOOR PLAN

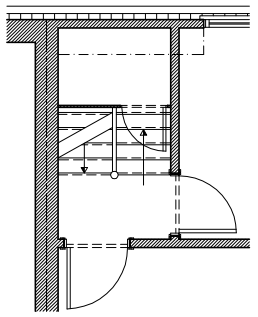

PROPOSED SECOND FLOOR
HIGH LEVEL STORAGE

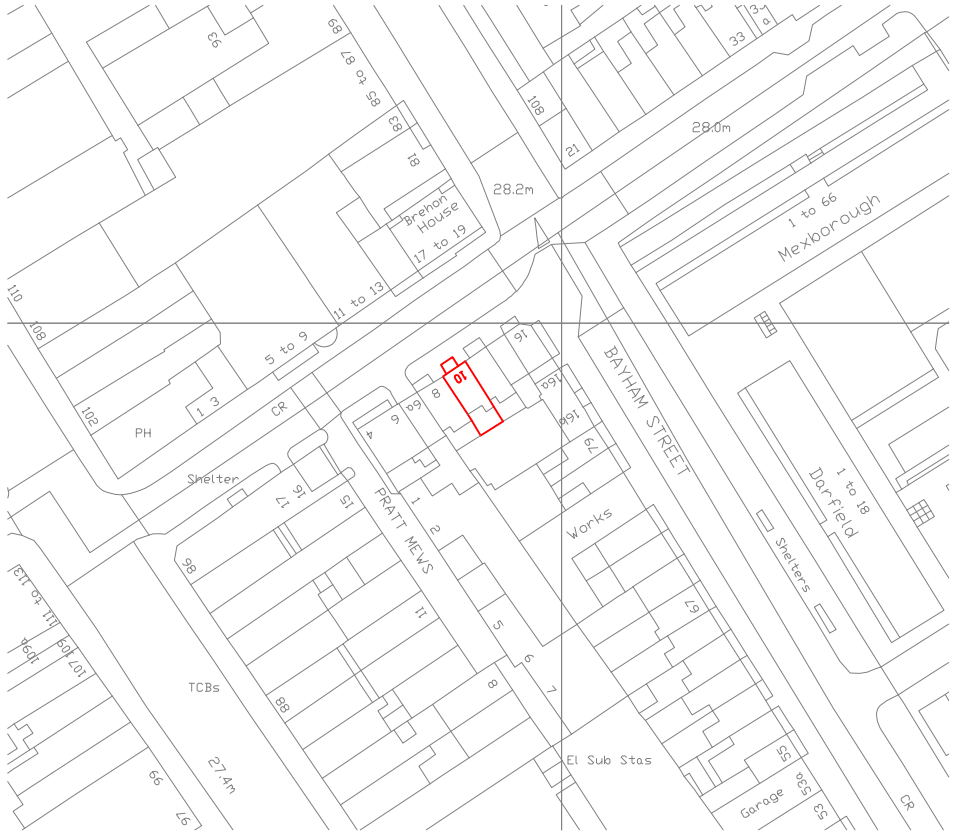

ORDINANCE SURVEY @ SCALE 1:1250

0.0 1.0 2.0 3.0 4.0 5.0 6.0

SCALE BAR

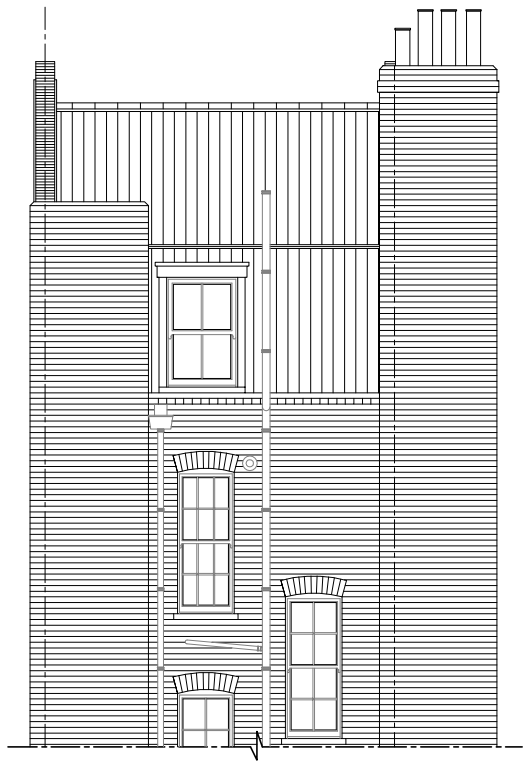

PROPOSED PART REAR ELEVATION

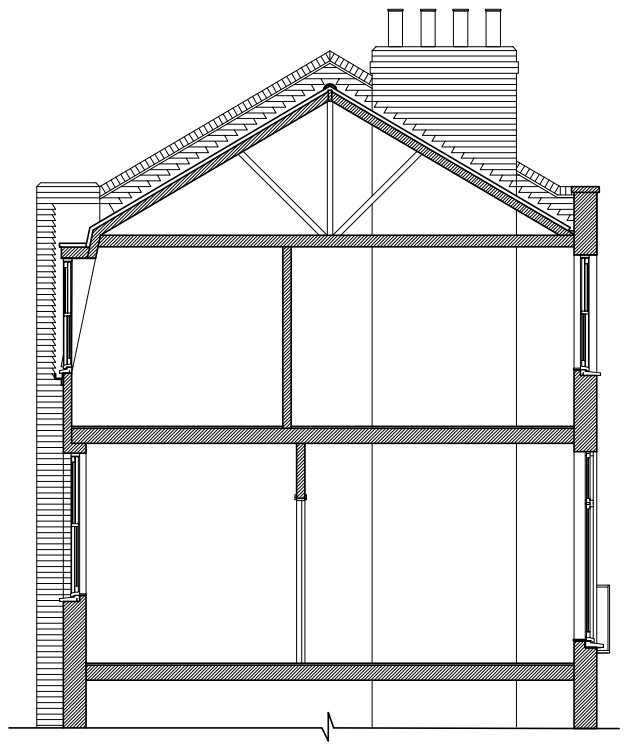

PROPOSED SECTION AA

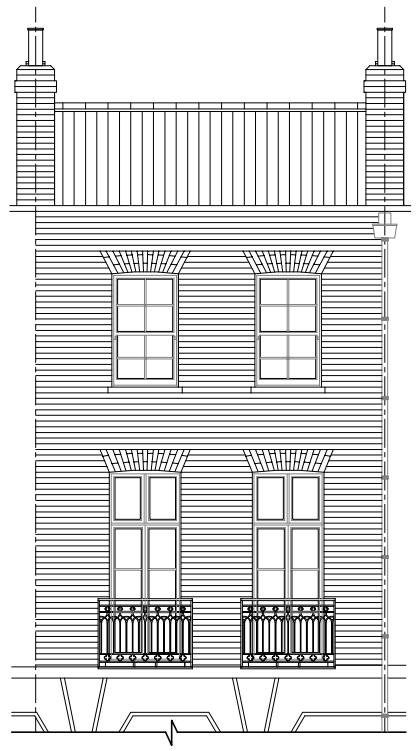

PROPOSED PART REAR ELEVATION

NOTES:

1) CHIMNEY BREAST TO BE REINSTATED IN BRICKWORK AND RENDERED TO LINE THROUGH WITH ADJOINING SURFACES.

2) SKIRTINGS TO BE REINSTATED TO MATCH THE EXISTING.

3) MOULD TAKEN OF EXISTING PLASTER CORNICE & RE-RUN TO CHIMNEY BREAST.

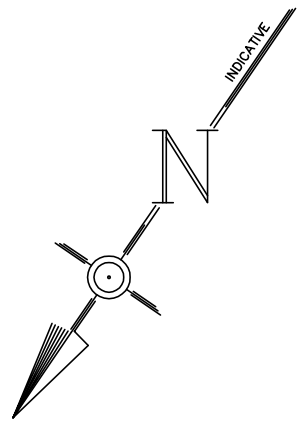

client :

MR NASR ISLAM

drawing title :

PROPOSED FLOOR PLANS, PART SECTION AA & ELEVATIONS

property :

10B PRATT STREET
LONDON NW1

AVIS APPLETON & ASSOCIATES
11 Barmouth Road
Wandsworth
London SW18 2DT
t: 0208 877 9170
e: post@avisappleton.com

scale : A3 @ 1:100
date : 18.10.16
drawing number : 16:8743:01
drawn by : JG

Copyright retained by AVIS APPLETON & ASSOCIATES LTD