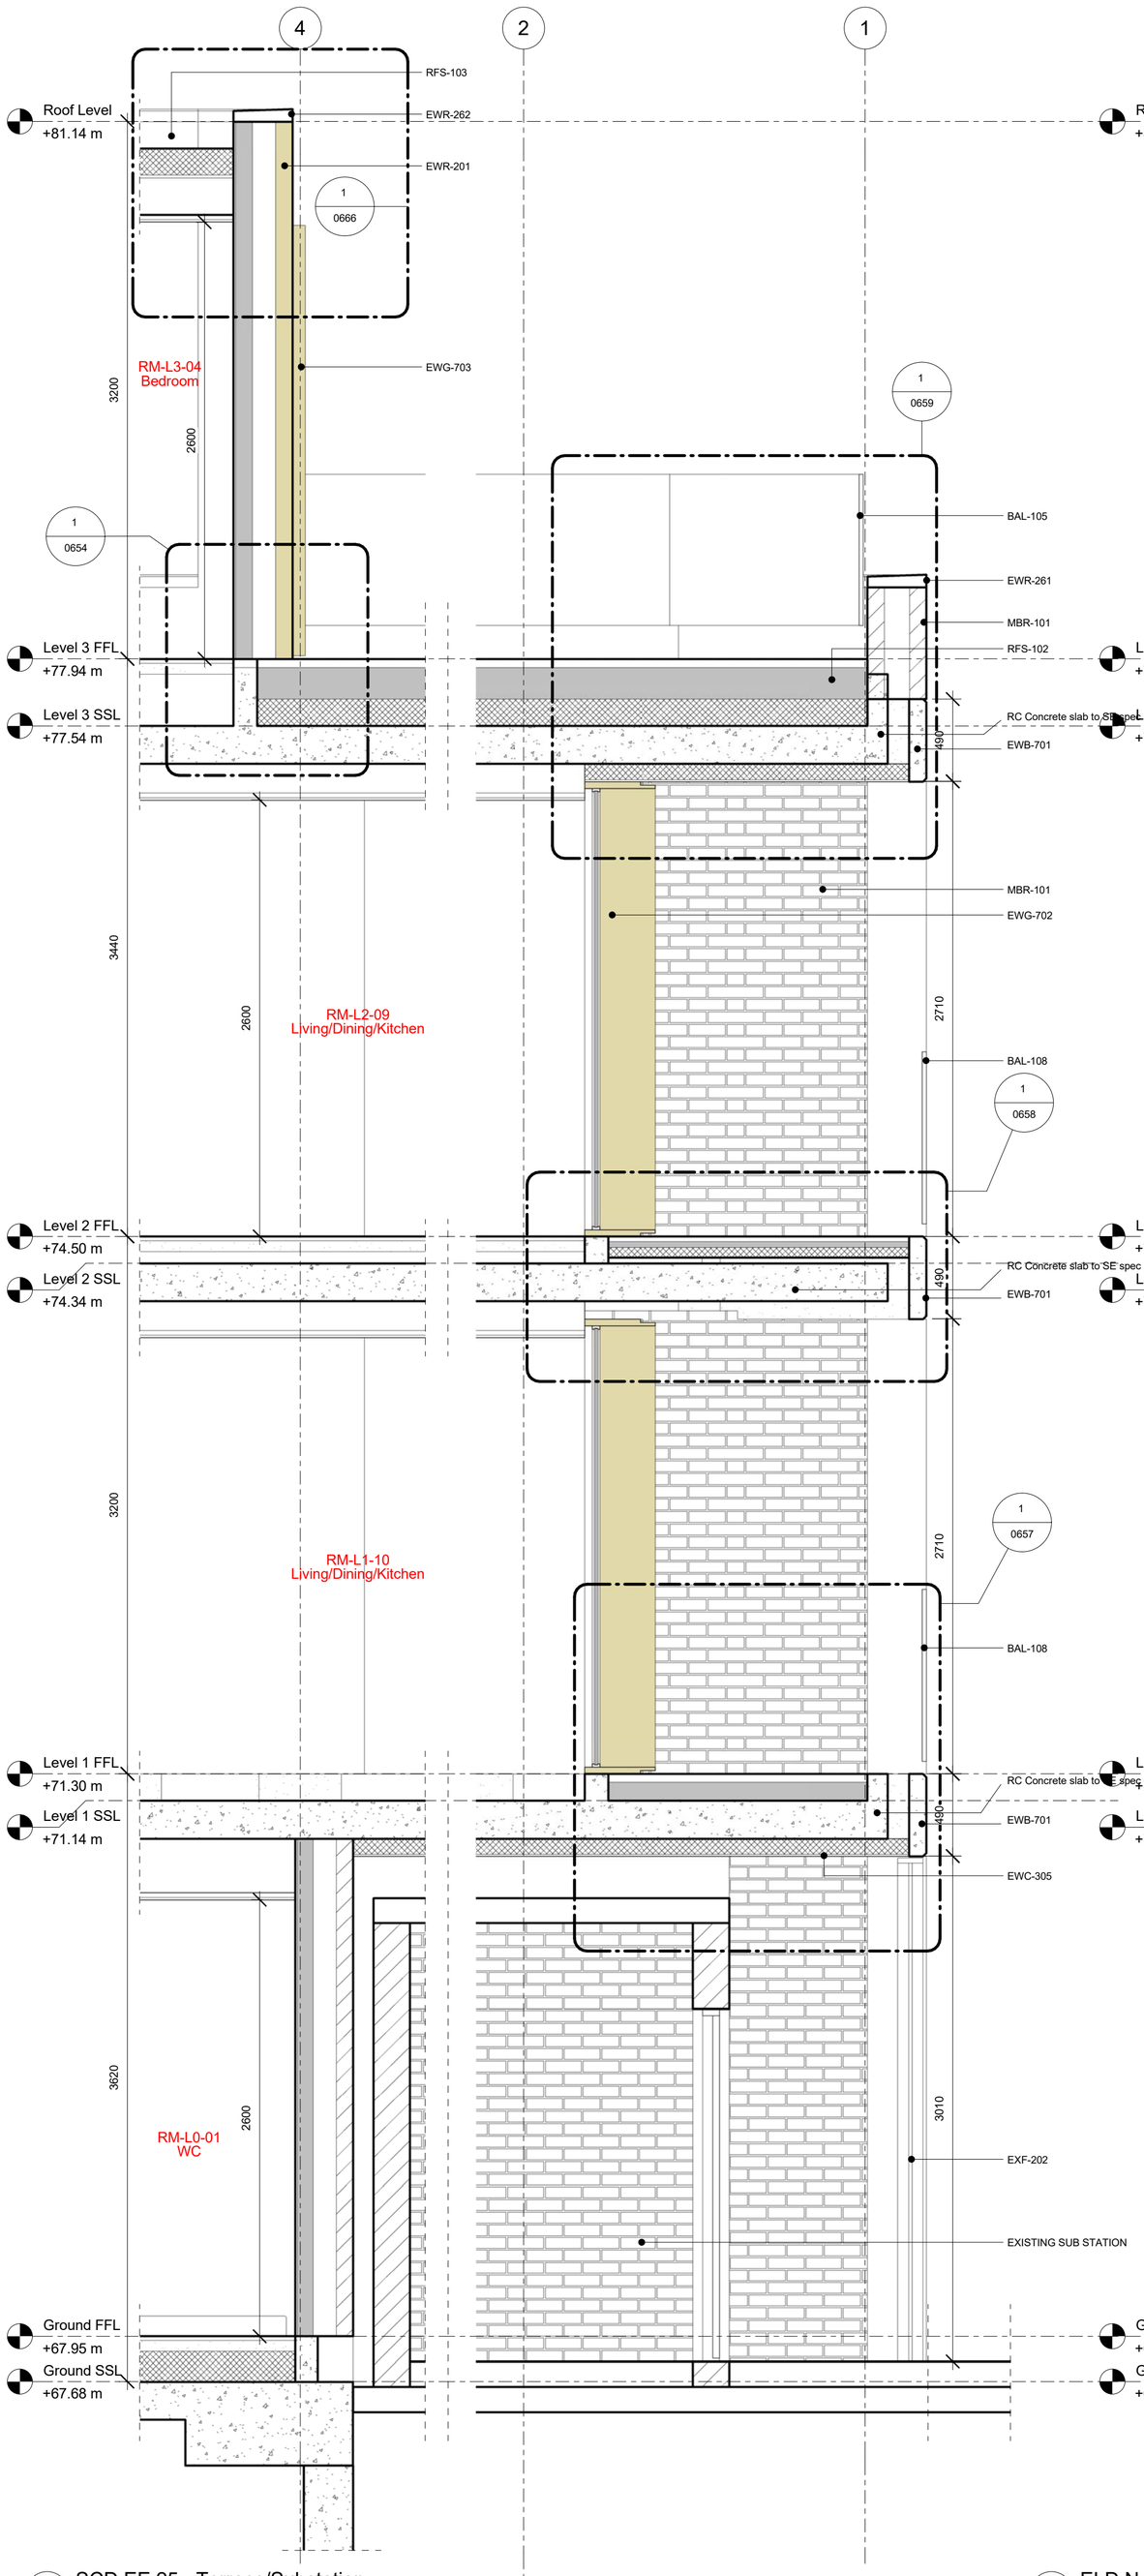

1 SCD EE 25 - Terrace/Substation
1 : 25

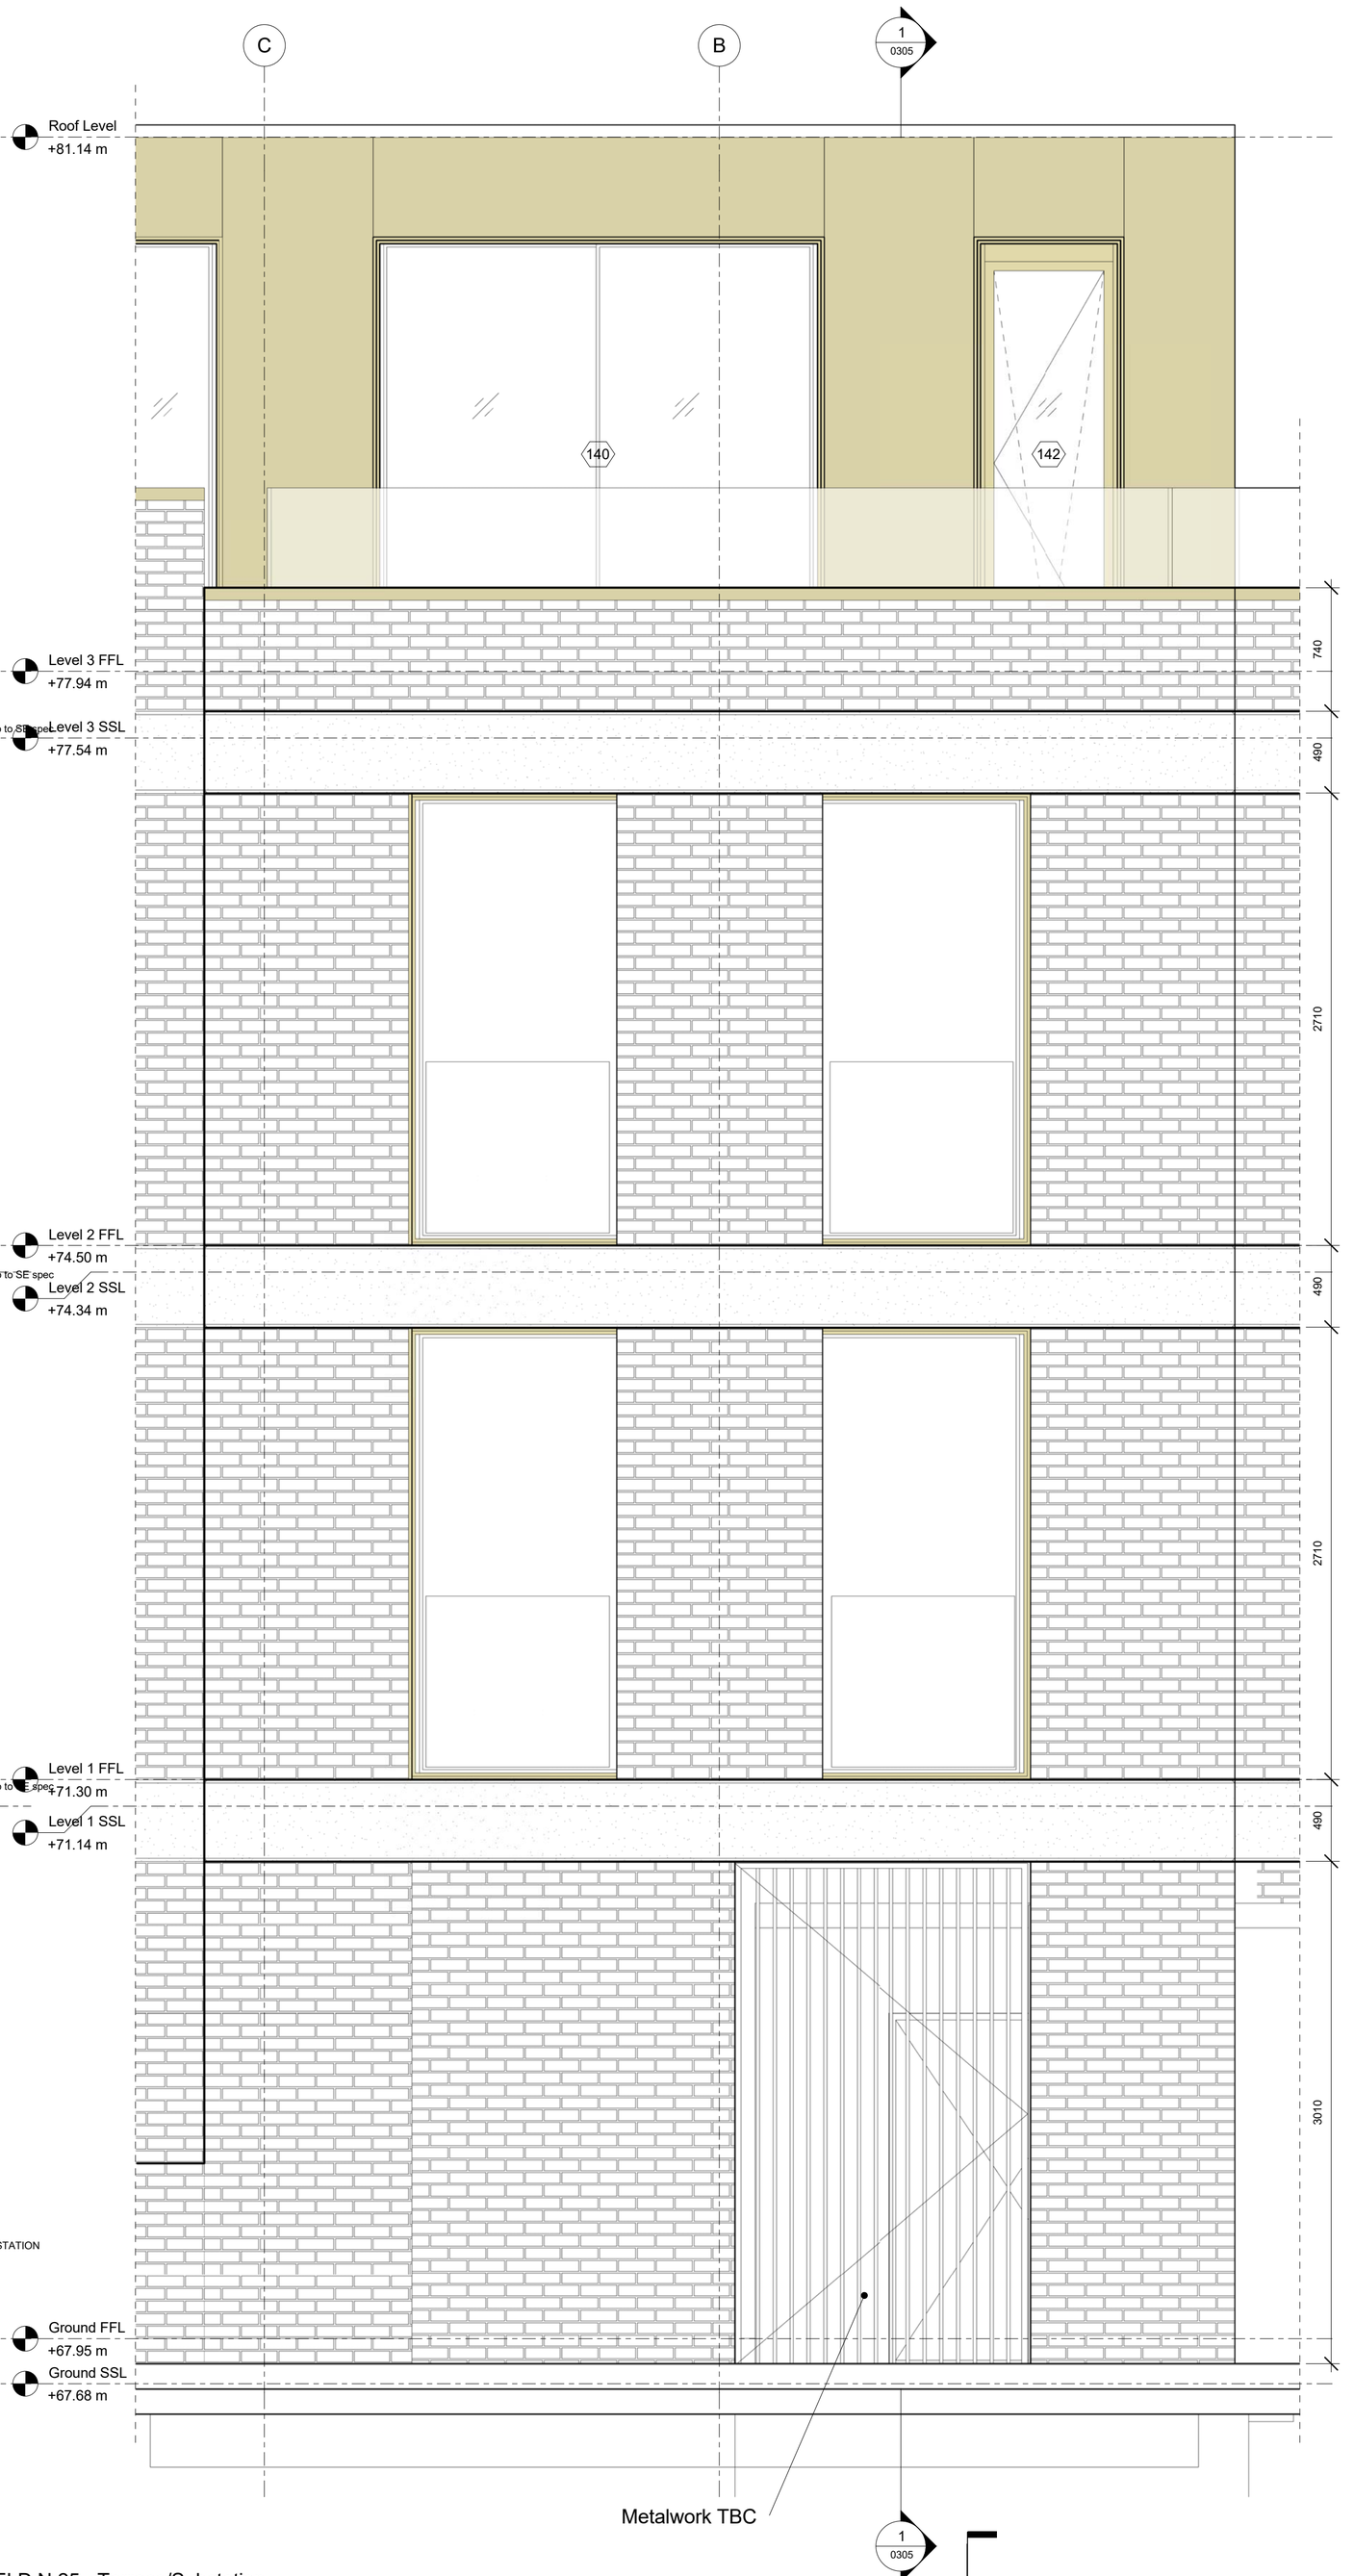

2 ELD N 25 - Terrace/Substation
1 : 25

3 01 PLD 25 -Terrace
1 : 25

NOTE: THIS DRAWING HAS BEEN PREPARED FOR DESIGN INTENT PURPOSES ONLY. ANY SPECIALIST DESIGNED ITEMS WILL NEED FULLY COORDINATING PRIOR TO MANUFACTURE/FABRICATION

Revision	Date	Description
1	29/07/2016	Tender cladding Issue

© copyright Wimshurst Pelleriti, all rights reserved 2016

Do not scale-off this drawing. Wimshurst Pelleriti take no responsibility for any dimensions obtained by measuring or scaling from this drawing and no reliance may be placed on such dimensions. If no dimension is given, it is the responsibility of the recipient to ascertain the dimension specifically from the Architect or by site measure.

The sizing of all structural service elements must always be checked against the relevant engineers drawings. No reliance should be placed upon information shown on the drawing.

project
Belsize Park

drawing title
Detail Bay North 02

drawing number
WP-0510-A-0552

revision
1

scale @ A1
1 : 25

revision date
29/07/2016

drawing purpose
Tender cladding

3
0510

WIMSHURST PELLERITI

The Mews,
6 Putney Common, SW15 1HL

0208 780 2206

info@wp.uk.com
wimshurst-pelleriti.com