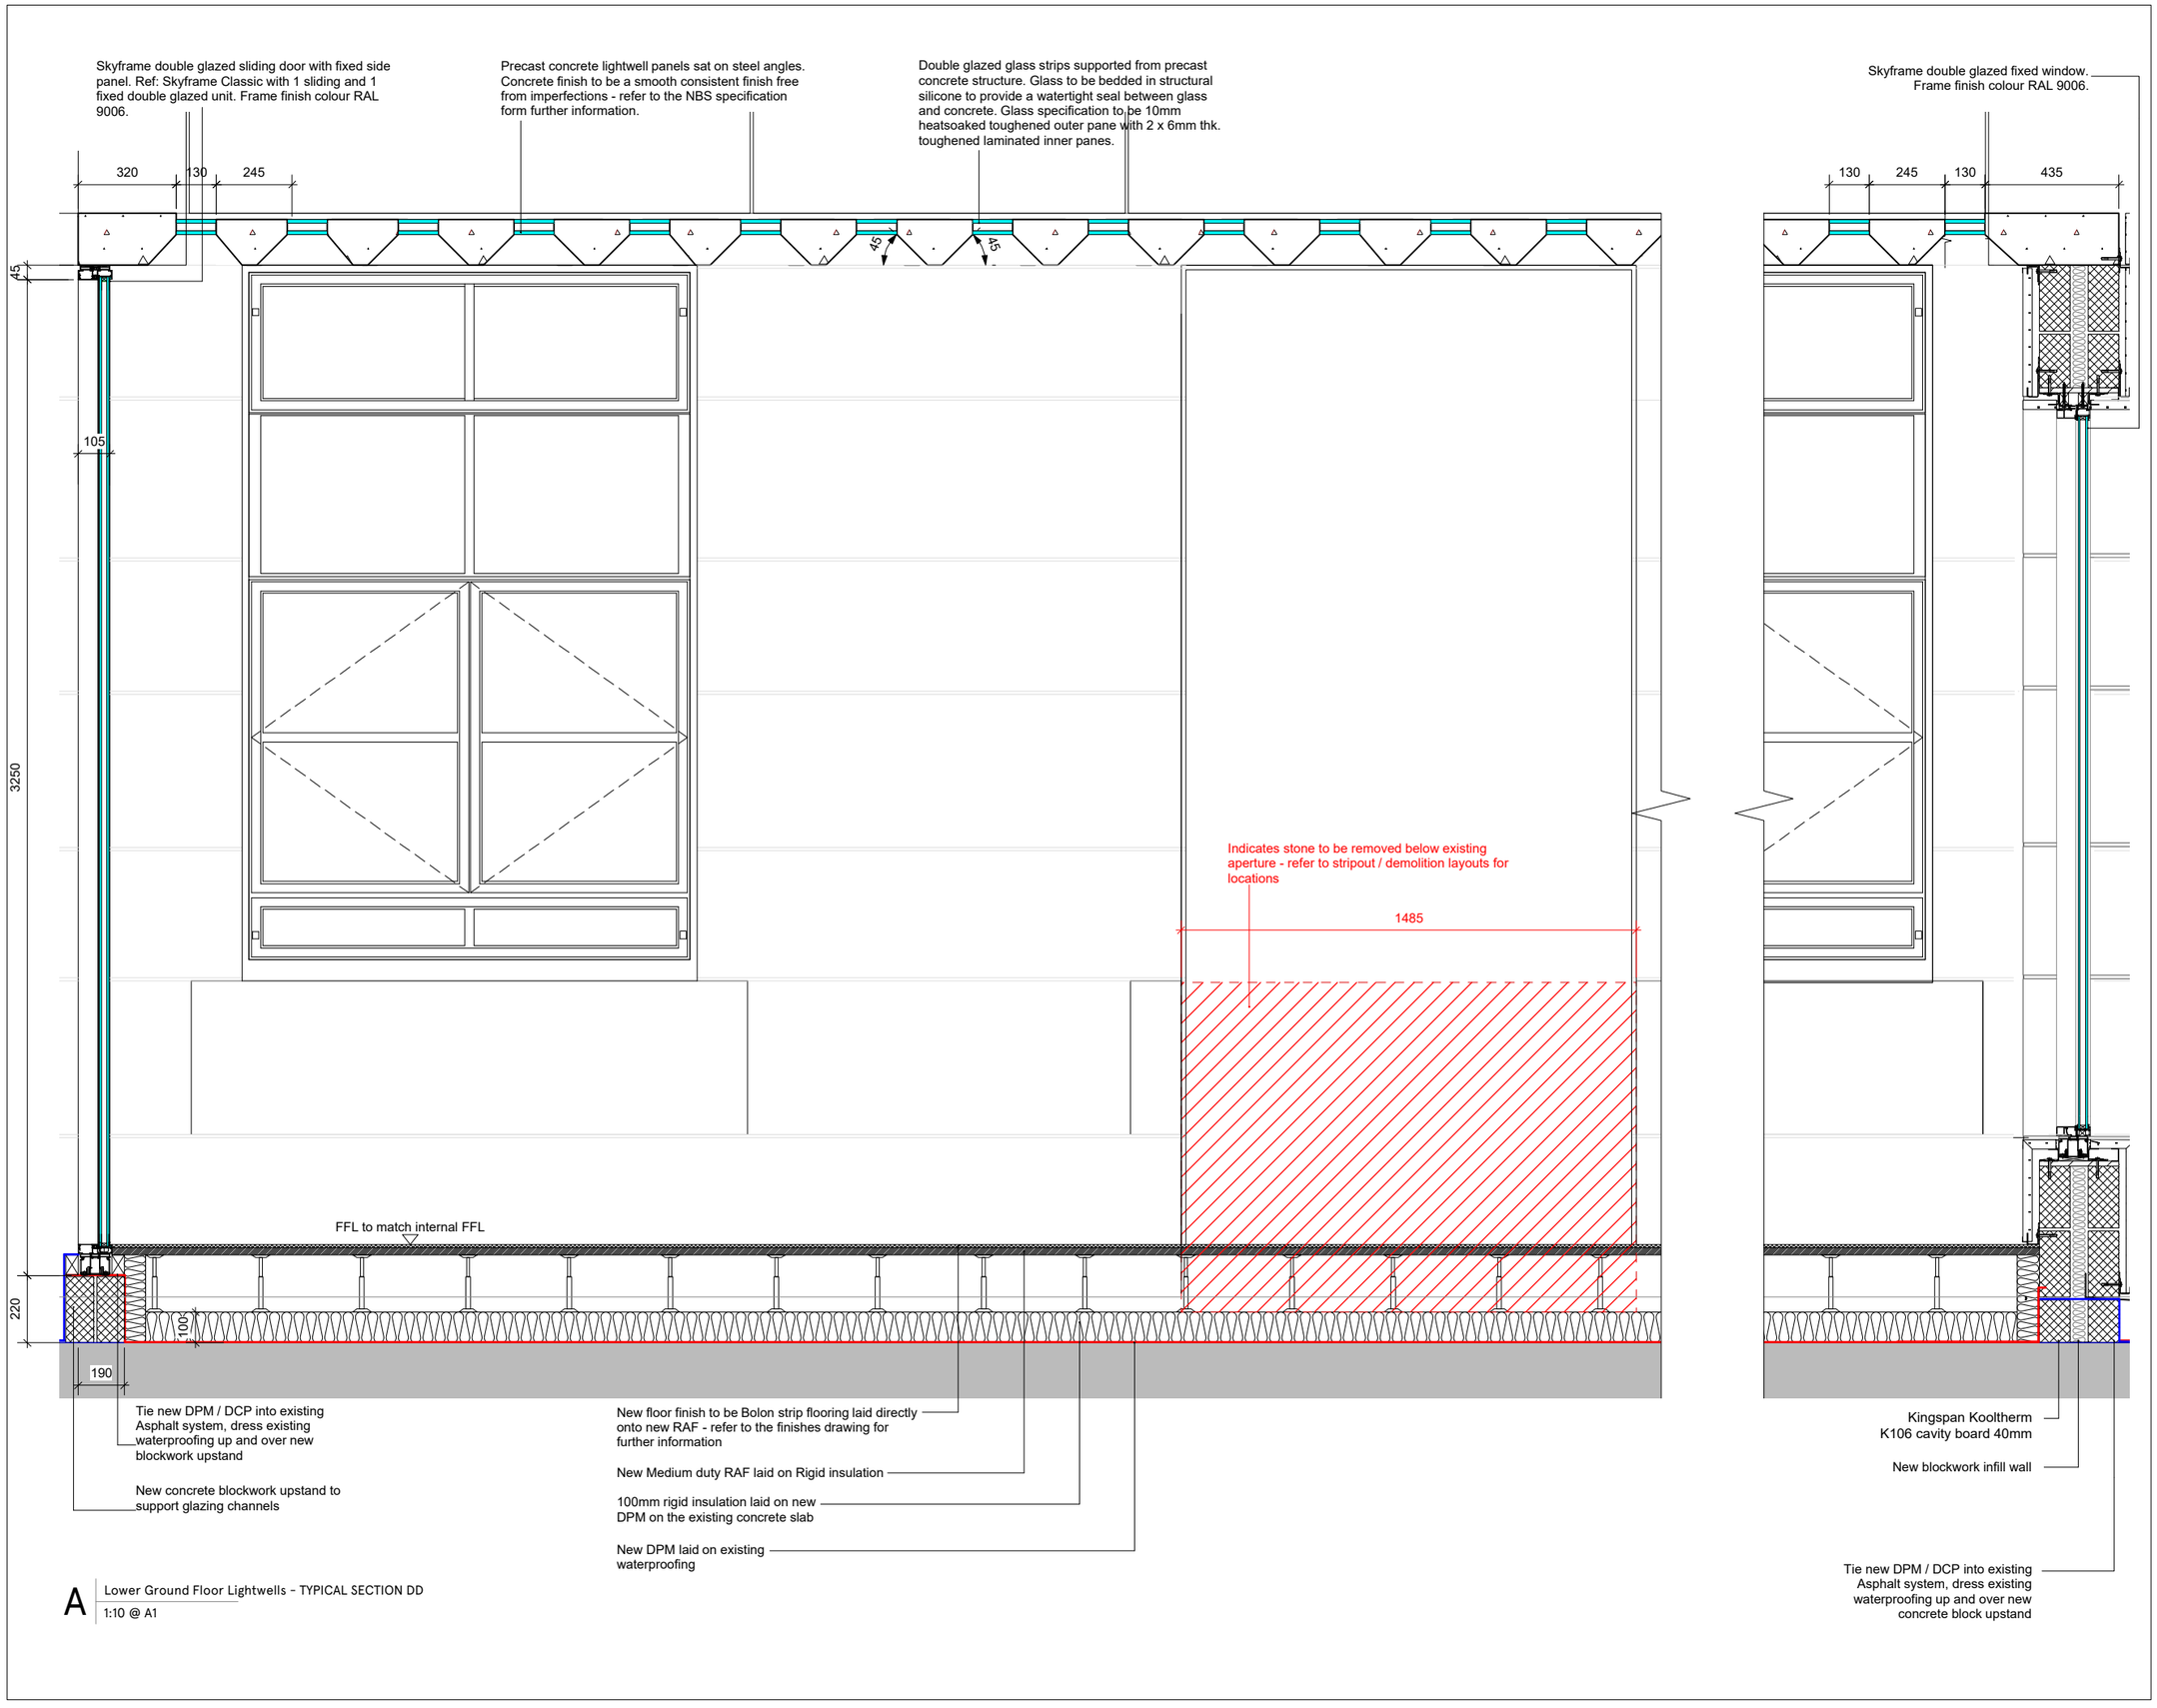

A Lower Ground Floor Lightwells - TYPICAL SECTION DD

1:10 @ A1

NOTE

This drawing is copyright. Do not scale off dimensions. All dimensions are to be checked on site by contractor. Contractor to report any dimensional discrepancies, errors or omissions prior to commencing on site.

0 m 0.1 0.5 1 m

REV	DATE	DETAILS	BY
I			
H			
G			
F			
E			
D			
C			
B			
A	16.09.16	New partition added	CR

CLIENT
University of London

PROJECT
Programme Beveridge

DRAWING TITLE
EXTERNAL LIGHTWELL - Typical Section DD

STATUS
Tender

DATE	SCALE
-	1:10 @ A1

JOB NO.	ELEMENT	TYPE	DRAWING NO.	REVISION
1501	[--]	GA	415	A

spacelab
18 Wenlock Road London N1 7TA
+44 (0)20 7033 3450 www.spacelab.co.uk