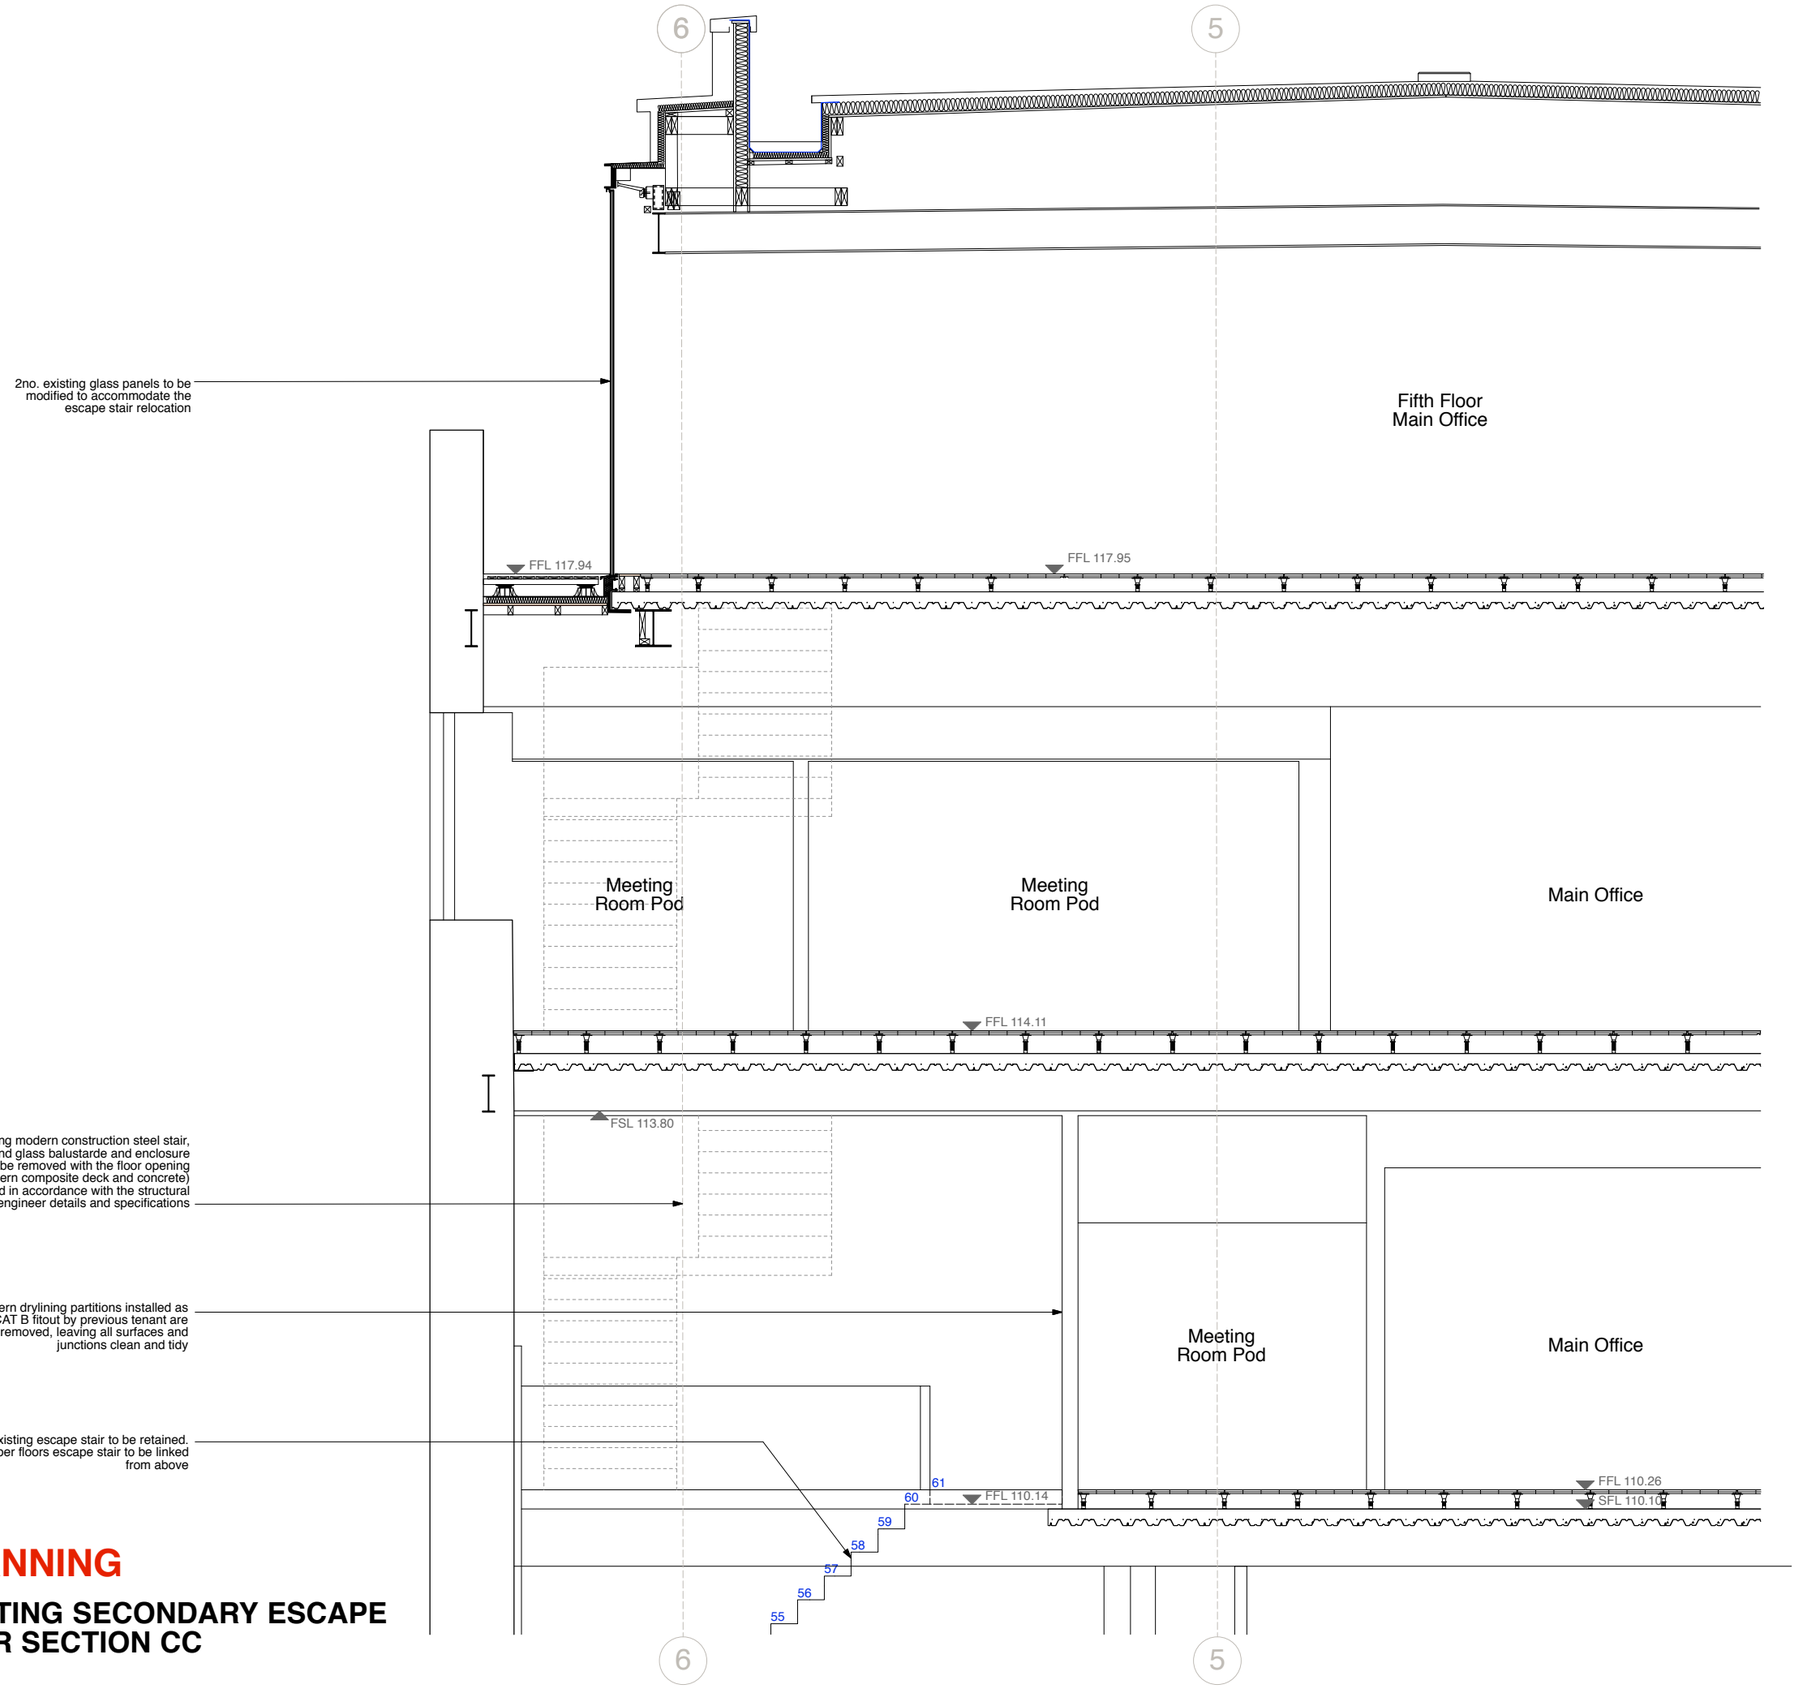

PLANNING

EXISTING SECONDARY ESCAPE STAIR SECTION CC

rev.	date	notes

gpad architecture & interior design

CLIENT
PEC NEAL LTD, C/O CBRE GI

PROJECT
SEVEN DIALS WAREHOUSE
LONDON WC2

TITLE
EXISTING SECONDARY ESCAPE STAIR SECTION CC

DWG NO	REV
527-EX.19	

DRAWN BY	SCALE
SF	1:25@A1

CHECKED BY	DATE
DS	Oct 2016

T: 020 7549 2133
F: 020 7549 2144
E: info@gpadlondonltd.com
W: www.gpadlondonltd.com

Unit 1
9a Dellington Street
Clerkenwell
London EC1V 0BQ

This drawing is the copyright of gpad london ltd. Not to be reproduced, retained or disclosed to any unauthorised person either wholly or in part without written permission. Do not scale of this drawing. All indicated dimensions to be checked and verified on site by the contractor before commencement of any fabrication drawings or work whatsoever on site. Report any discrepancies to the Architect immediately.
Drawings to be read in conjunction with relevant drawings and specification.

FILE NAME	PRINT SIZE
	A1