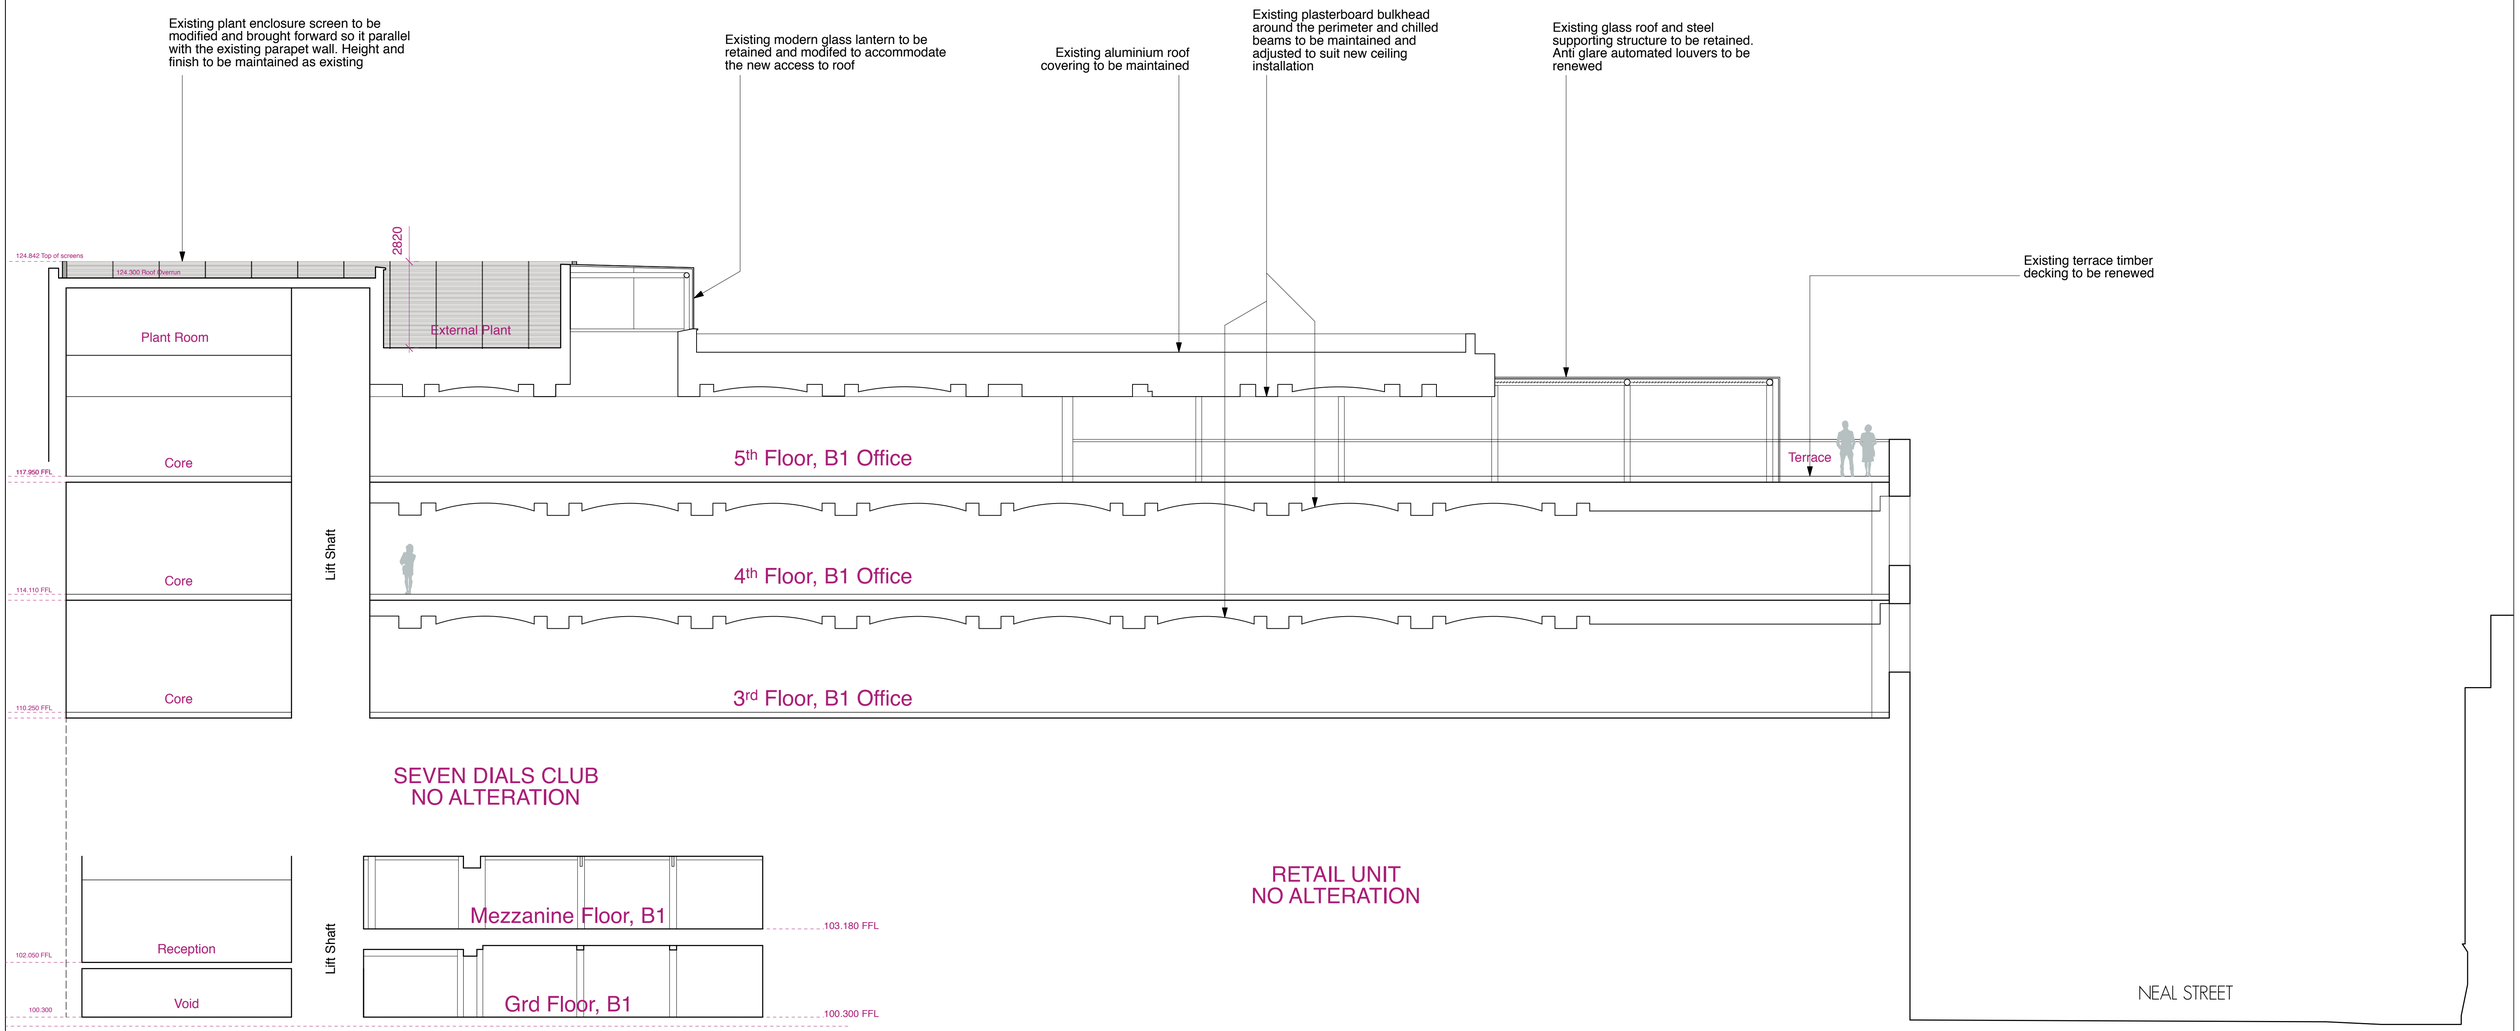

EXISTING SECTION AA

0 1 2 3 4 5 10

PLANNING

rev.	date	notes

This drawing is the copyright of **gpad london ltd.** Not to be reproduced, retained or disclosed to any unauthorised person either wholly or in part without written permission. Do not scale of this drawing. All indicated dimensions to be checked and verified on site by the contractor before commencement of any fabrication drawings or work whatsoever on site. Report any discrepancies to the Architect immediately. Drawings to be read in conjunction with relevant drawings and specification.

© gpad london ltd.

PROJECT: **SEVEN DIALS WAREHOUSE LONDON WC2**

CLIENT: **PEC NEALE LTD**

SCALE: **1:100 @ A1** | DATE: **Oct 16** | DWG BY: **SF / DS** | REV.

CHK'D. | DWG NO. **527-EX.13**

DRAWING TITLE: **EXISTING SECTION AA**

gpad architecture & interior design

T: 020 7549 2133
F: 020 7549 2144
E: info@gpadlondonltd.com
W: www.gpadlondonltd.com

Unit 1
9a Dallington Street
Clerkenwell
London EC1V 0BQ