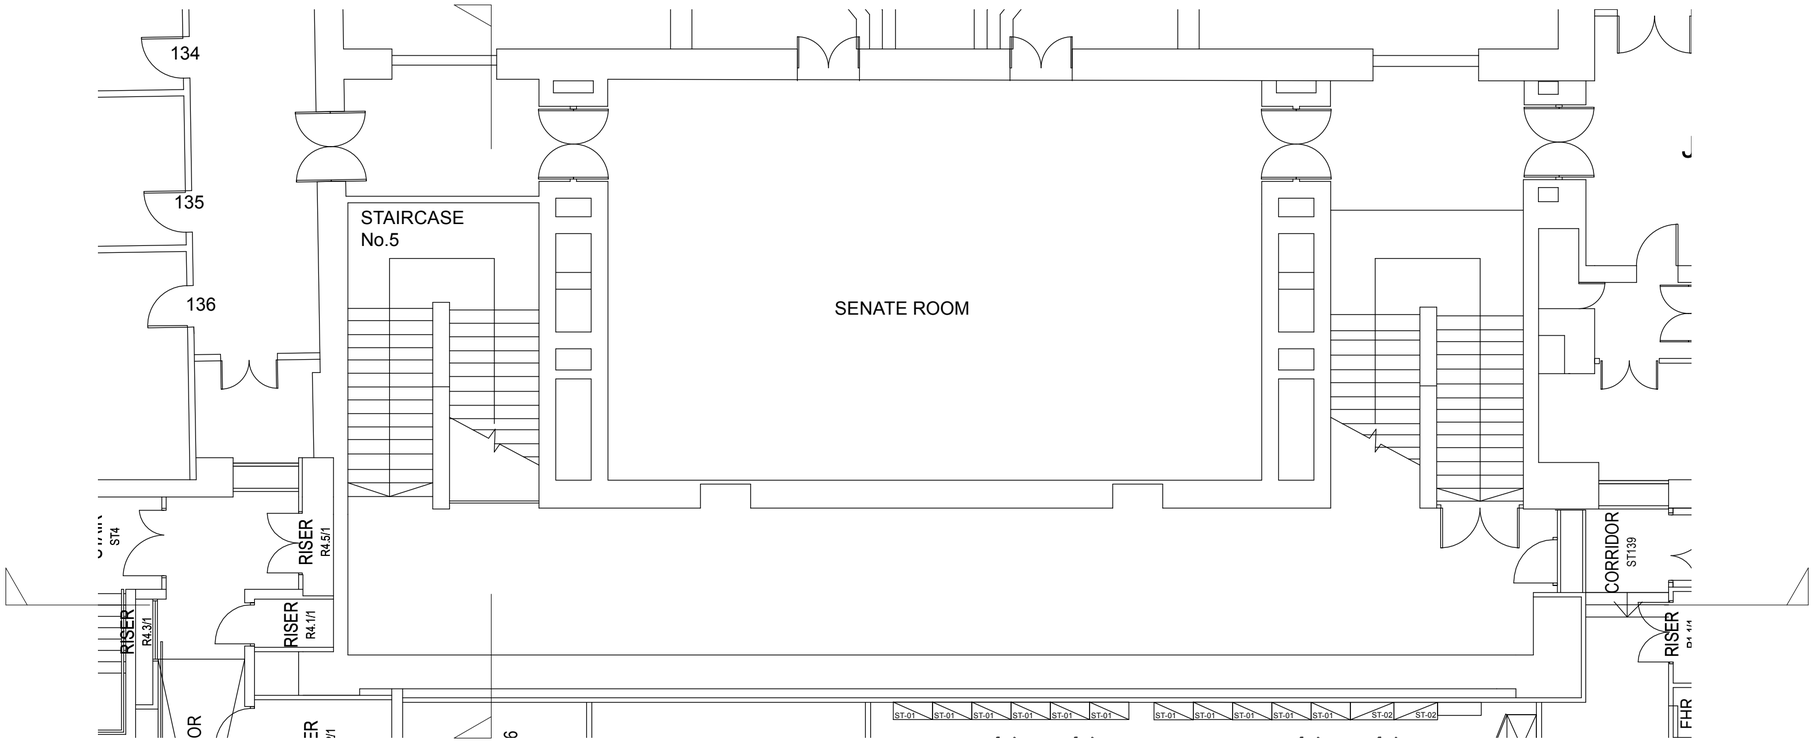

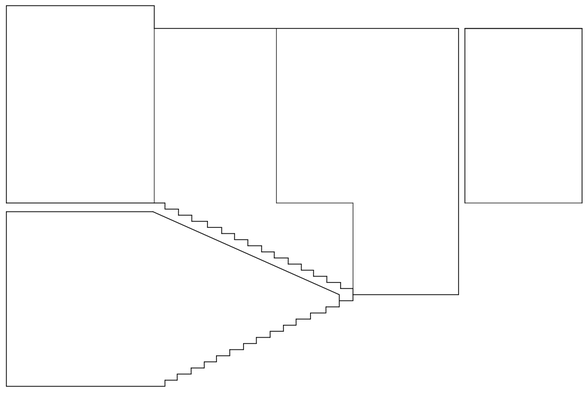

Client	University of London	Drawing	As Existing Part 1st Floor Plan	Status	Planning	Revision	A - 20/12/12
Project	Senate House Shooting Gallery	Scale	1: 100 @ A2	Drawn	JG	Number	764-PL-02

ROBERT HUTSON ■ ARCHITECTS
THE MILL - THE TYE - EAST HANNINGFIELD - ESSEX - CM3 8AE Tel - 01245 400808 - mail@roberthutsonarchitects.co.uk
94 LEONARD STREET - LONDON - EC2A 4RH Tel - 0207 7397390 - mail@roberthutsonarchitects.co.uk
All dimensions to be checked on site, drawing to be read with all contract documents any discrepancies to be reported to the contract administrator. Do not scale this drawing.
© Robert Hutson Architects