NOTE:
ALL CEILING ELECTRICAL WIRING WILL RUN ALONG EXISTING JOIST NOTCHES.

ALL LIGHTING COMPONENTS TO WORK WITH NEW CEILINGS.

ALL RADIATORS TO WORK WITH NEW FLOOR SCREED.

WET UNDER FLOOR HEATING SYSTEM ALREADY APPROVED AT THIS LEVEL

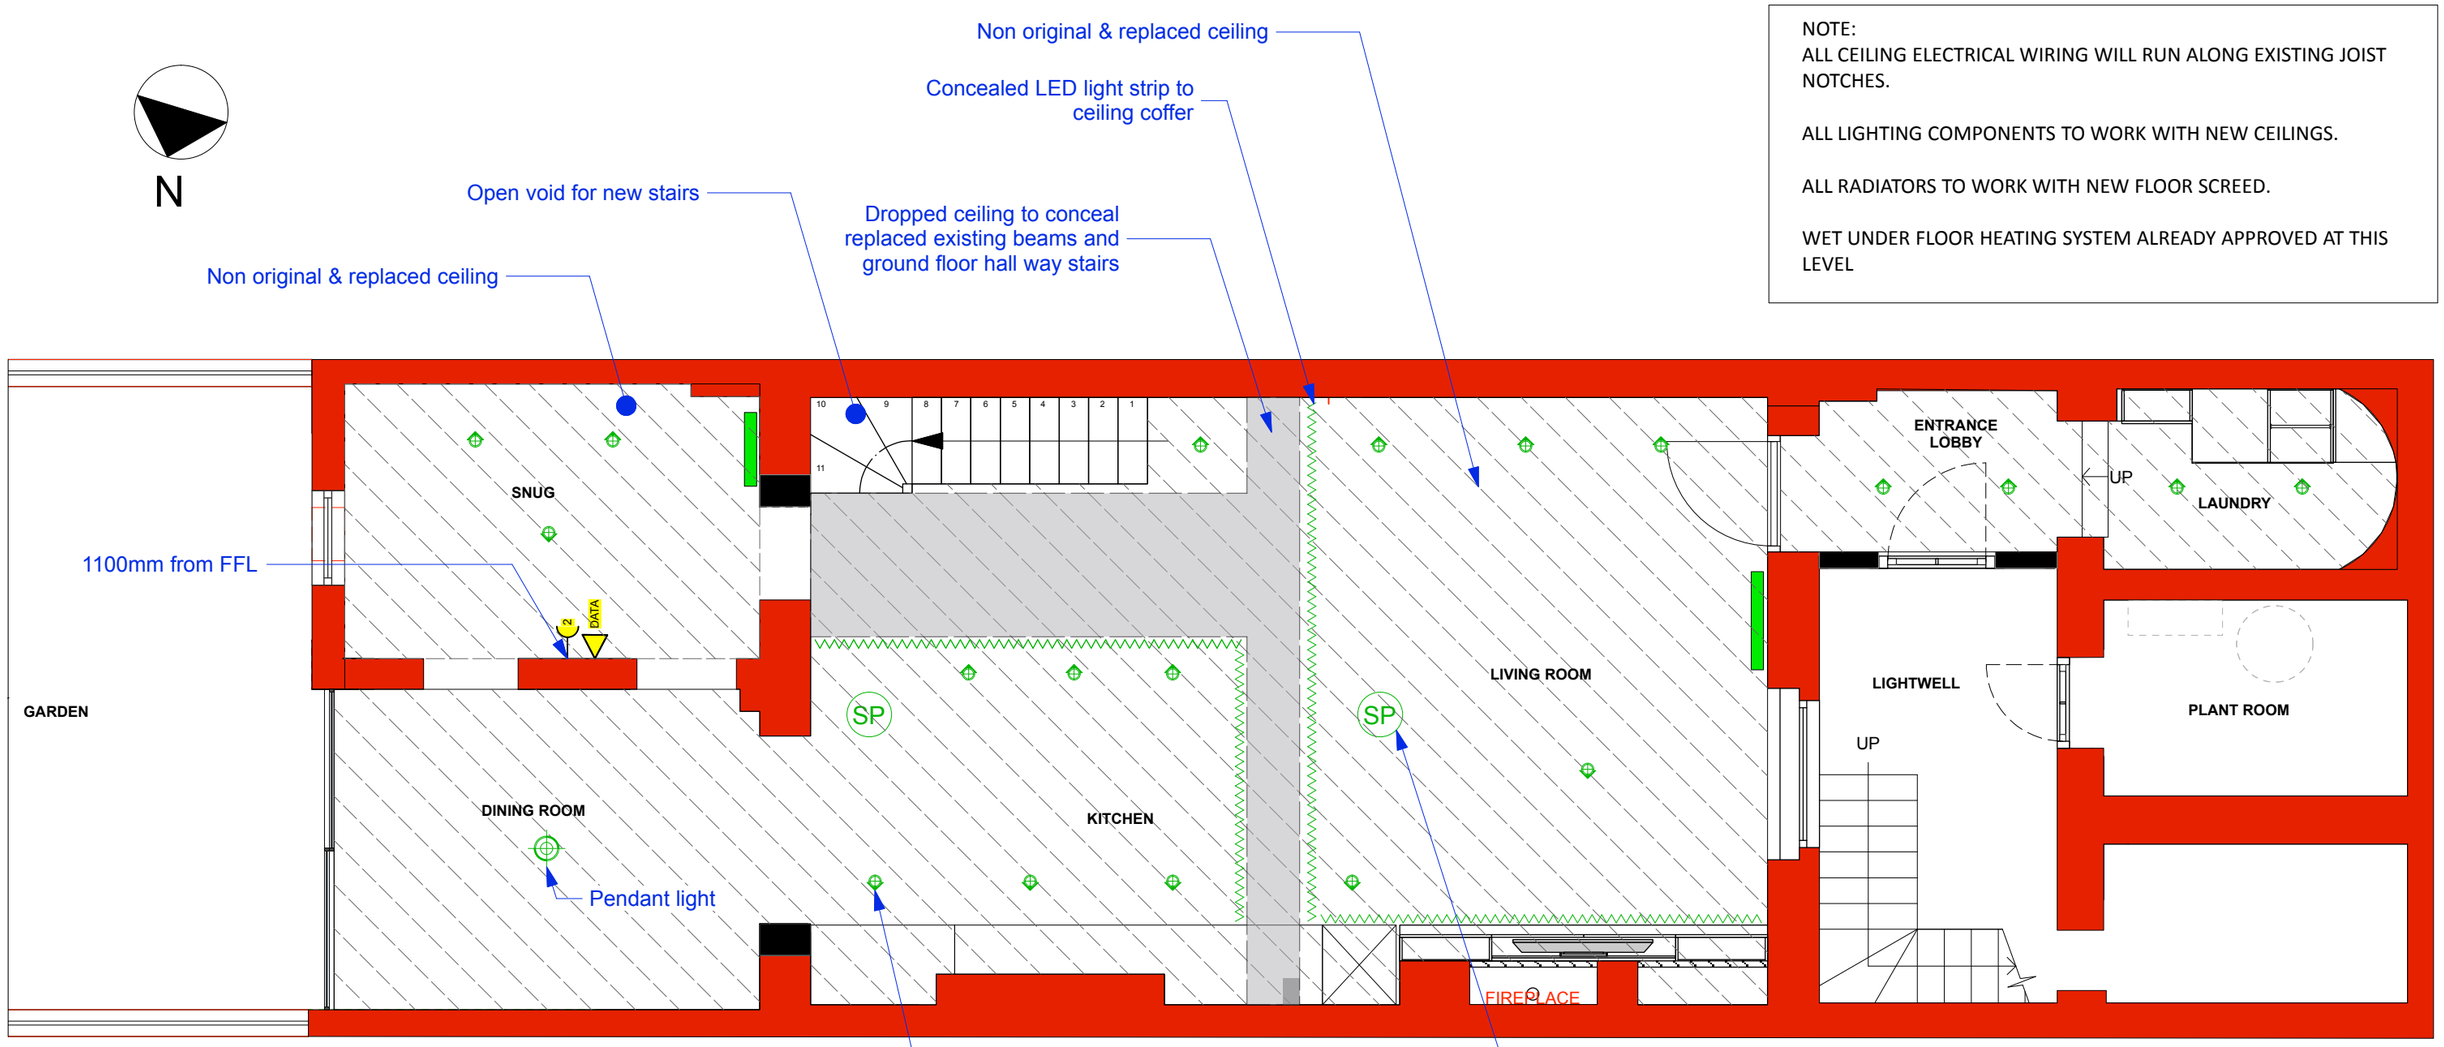

1 PROPOSED LOWER GROUND FLOOR M&E AMENDMENTS
Scale: 1:50

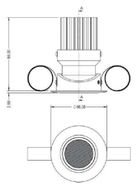

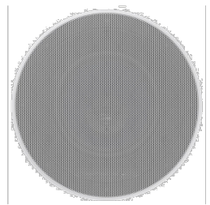

LEGEND - RADIATORS

- PROPOSED RADIATOR POSITION
- EXISTING RADIATOR POSITION

1m 2m 3m 4m 5m

LEGEND

- Existing Walls
- Existing Non Historic Walls (Post 1973) to be demolished
- New walls
- Existing Originals Historic Wall (c 1835) to be demolished
- Existing Non Historic Walls (Post 1973)

ISSUE:	DATE:	COMMENT:
-	-	Issue for Planning Only

CallenderHoworth
Morelands
5-23 Old Street
London EC1V 9HL
T: 020 7336 8560
F: 020 7549 2152
W:www.callenderhoworth.com

Job no.	Job title		
1198	4 OVAL ROAD		
Drawing no.	Drawing title		
130	PROPOSED LOWER GROUND FLOOR M&E AMENDMENTS		
Scale	Size	Drawn	Revision
1:50	A3	ML	-

All works to be in accordance with relevant standards, British building codes, and other relevant codes, and with manufacturers recommendations and instructions. All dimensions to be checked on site. Do not scale from this drawing.