N

NOTE:
ALL CEILING ELECTRICAL WIRING WILL RUN ALONG EXISTING JOIST NOTCHES.

ALL LIGHTING COMPONENTS TO WORK WITH NEW CEILINGS.

Non original & replaced ceiling

Under floor heating

Note:
new radiator plumbing to run along existing cut outs in joist

Recessed adjustable spot lights to ceiling above 66mm dia.

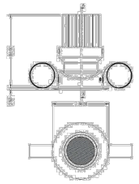

New internal walls

Additional radiator to ensure floor reaches BTU requirements. All plumbing to work with existing M&E and structural integrity.

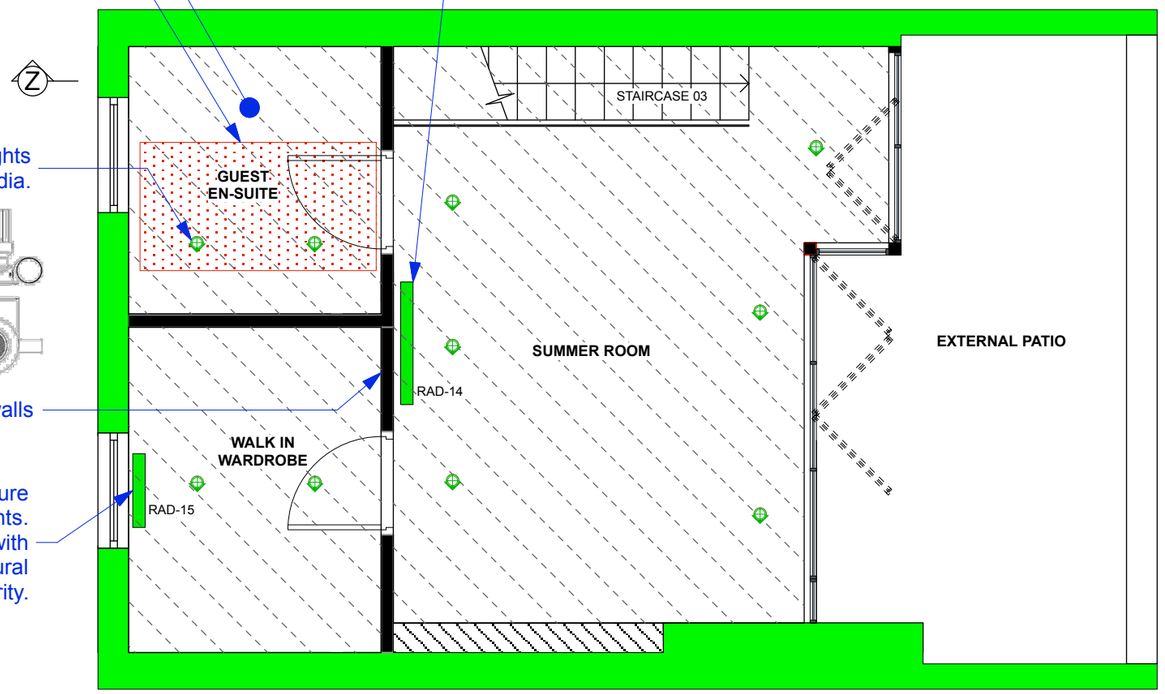

1 PROPOSED THIRD FLOOR PLANNING AMENDMENTS
Scale: 1:50

LEGEND - RADIATORS
- PROPOSED RADIATOR POSITION
- EXISTING RADIATOR POSITION

1m 2m 3m 4m 5m

LEGEND
- Existing Walls
- Existing Non Historic Walls (Post 1973) to be demolished
- New walls
- Existing Originals Historic Wall (c 1835) to be demolished
- Existing Non Historic Walls (Post 1973)

ISSUE:	DATE:	COMMENT:
-	-	Issue for Planning Only

CallenderHoworth
Morelands
5-23 Old Street
London EC1V 9HL
T: 020 7336 8560
F: 020 7549 2152
W:www.callenderhoworth.com

Job no.	Job title
1198	4 OVAL ROAD
Drawing no.	Drawing title
134	PROPOSED THIRD FLOOR M&E PLANNING AMENDMENTS

Scale	Size	Drawn	Revision
1:50	A3	ML	-

All works to be in accordance with relevant standards, British building codes, and other relevant codes, and with manufacturers recommendations and instructions. All dimensions to be checked on site. Do not scale from this drawing.