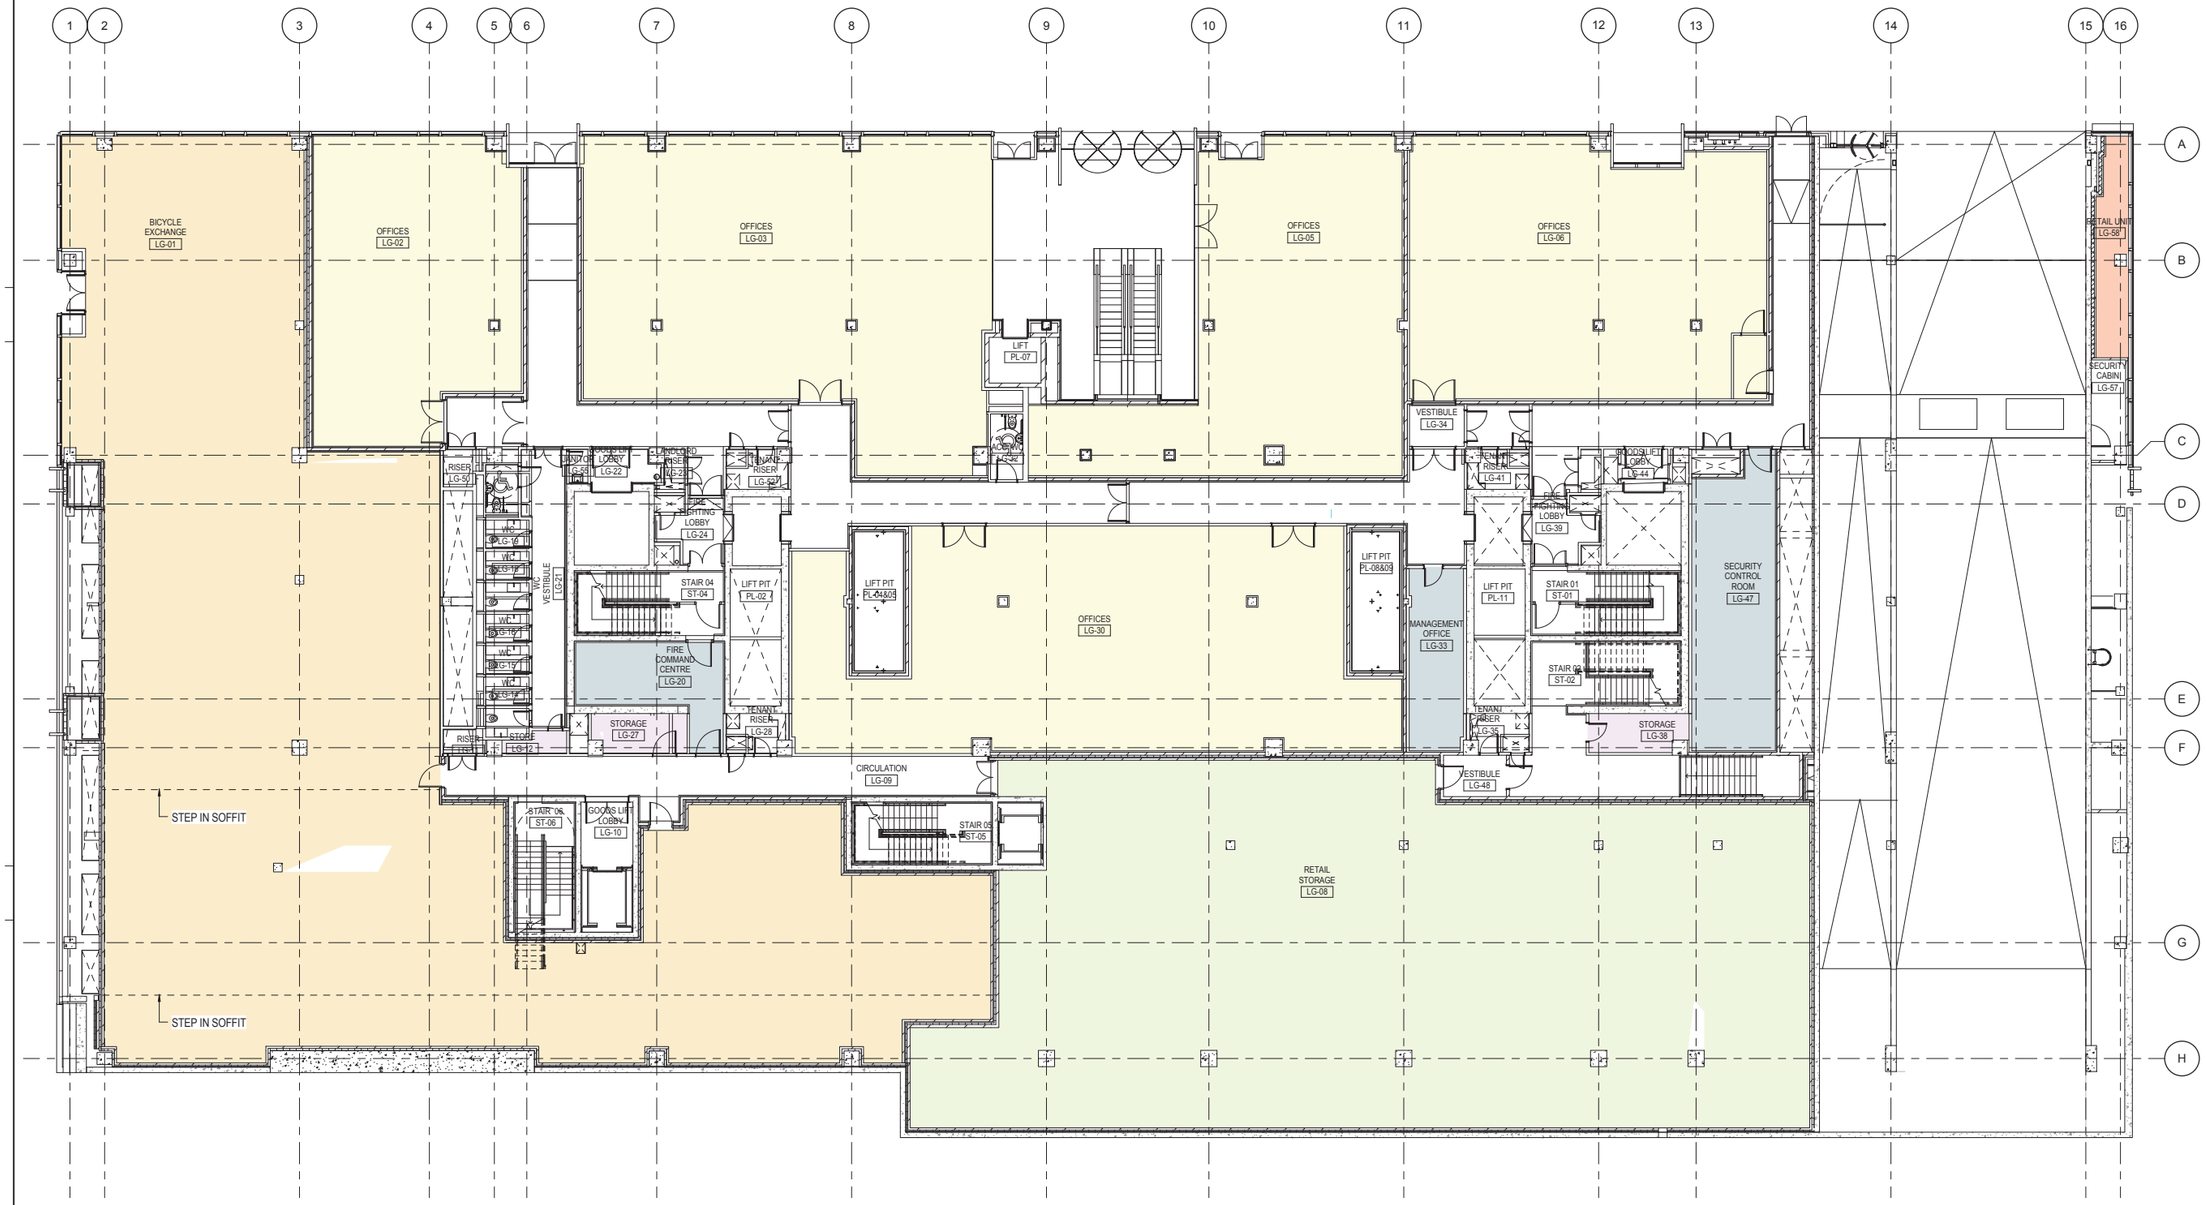

PROJECT

KINGS CROSS CENTRAL B1

CLIENT BNP PARIBAS REAL ESTATE UK LTD

KEY PLAN

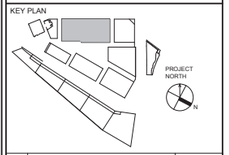

NO.	ISSUED	DATE

REVISIONS

DRAWING STATUS

STAGE F

17/12/2012
17:24:08

Discrepancies must be reported immediately to the Architect before proceeding. Only figured dimensions are to be used. Contractors must check all dimensions on site. This drawing is protected by copyright.

ALL DIMENSIONS ARE SHOWN IN METRIC.

CONSULTANTS

Design Architect
Wilmotte UK Ltd
133 Oxford Gardens,
London, W10 6NE

Executive Architect
Adamson Associates (International) Ltd
6th Floor ; One Canada Square,
London, E14 5AB

Structural Engineer
AKT
100 St John Street,
London, EC1M 4EH

M&E
Hoare Lea
Glen House, 200-208 Tottenham Court Road
London, W1T 7PL

Quantity Surveyor
Gleeds
95 New Cavendish St
London, W1W 6XF

Fire Consultant
AECOM
Aecom House, 63-77 Victoria Street,
St Albans, Hertfordshire,
AL1 3ER

adamson
ASSOCIATES (INTERNATIONAL) LIMITED

DRAWING TITLE

LOWER GROUND

DRAWN	CHECKED
Author	FHB
SCALE @ A0 1 : 100	DATE 04/03/12

PROJECT NO. 1050-00

DRAWING NO. **SKL019a**

LOCATION	REVISION
B1	

P:\Projects\1050-00 Kings Cross Central B1\09 3D\BIM\Revit\KXC-Local Files\KXC-Local-LG.rvt
17/12/2012 17:24:08

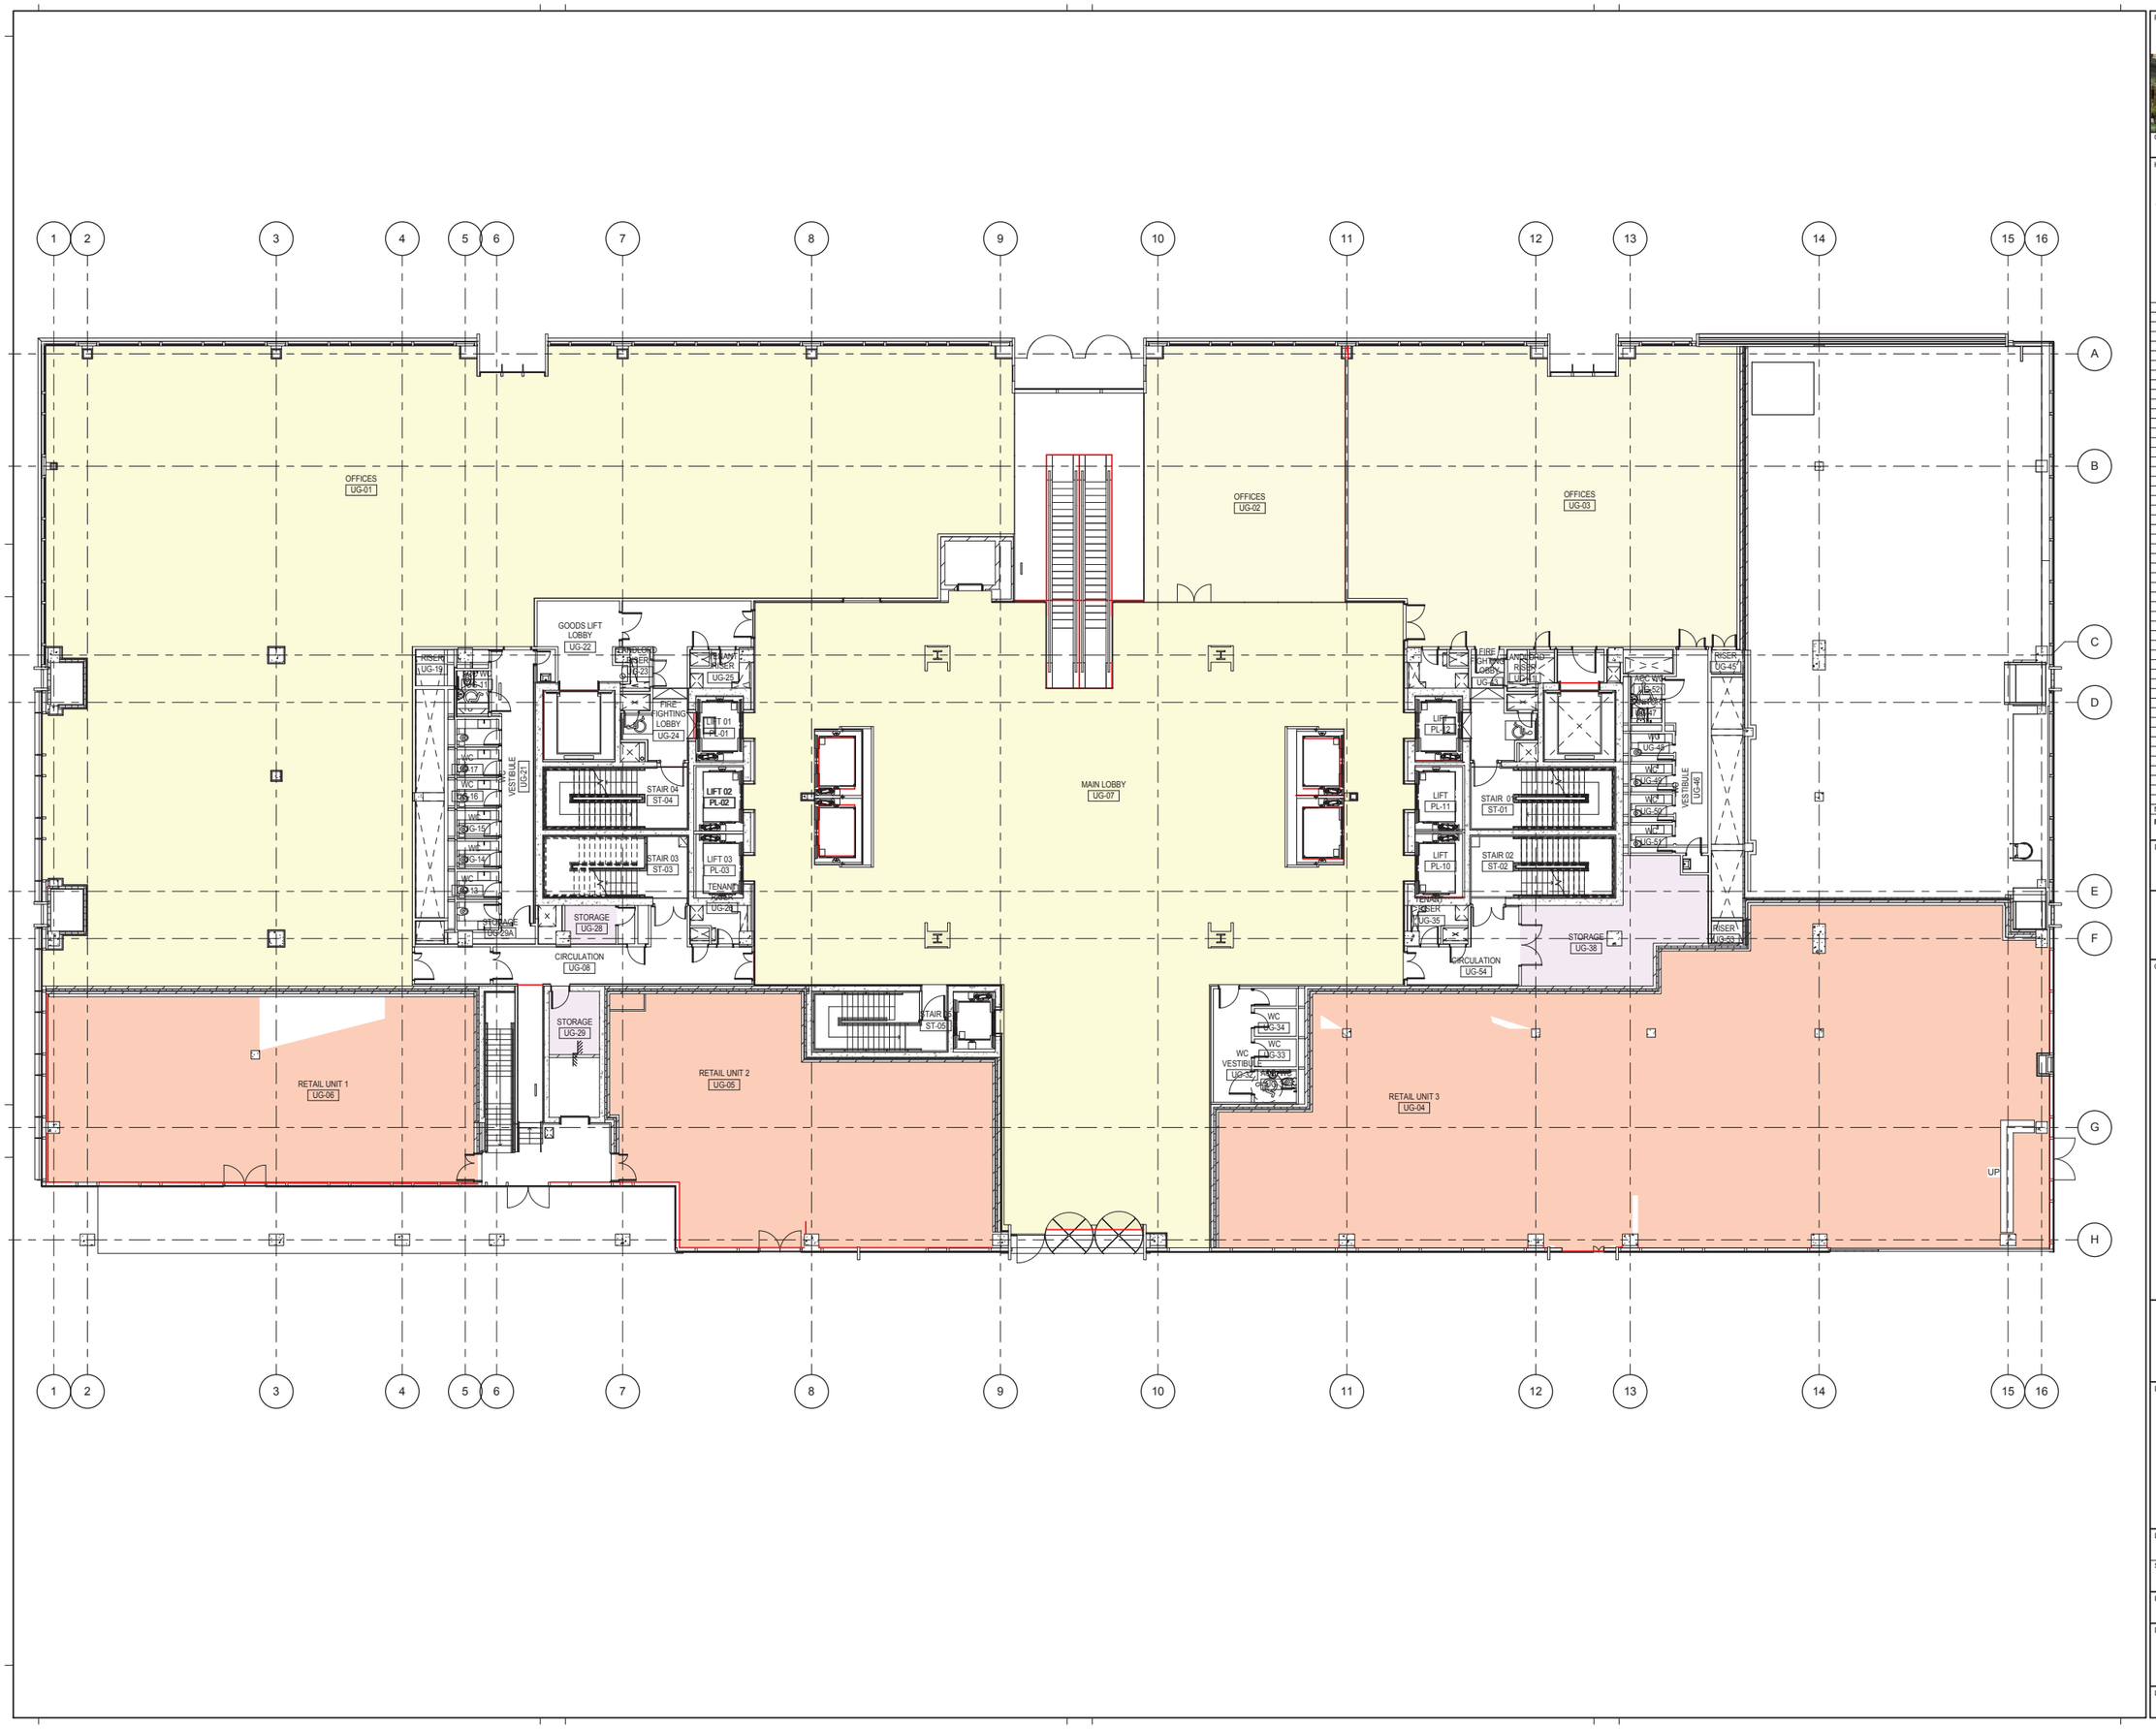

PROJECT

KINGS CROSS CENTRAL B1

CLIENT BNP PARIBAS REAL ESTATE UK LTD

KEY PLAN

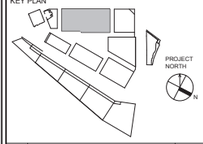

NO.	ISSUED	DATE

REVISIONS

DRAWING STATUS

STAGE F

17/12/2012
17:24:41

Discrepancies must be reported immediately to the Architect before proceeding. Only figured dimensions are to be used. Contractors must check all dimensions on site. This drawing is protected by copyright.

ALL DIMENSIONS ARE SHOWN IN METRIC.

CONSULTANTS

Design Architect
Wilmotte UK Ltd
133 Oxford Gardens,
London, W10 6NE

Executive Architect
Adamson Associates (International) Ltd
6th Floor , One Canada Square,
London, E14 5AB

Structural Engineer
AKT
100 St John Street,
London, EC1M 4EH

M&E
Hoare Lea
Glen House, 200-208 Tottenham Court Road
London, W1T 7PL

Quantity Surveyor
Gleeds
95 New Cavendish St
London, W1W 6XF

Fire Consultant
AECOM
Aecom House, 63-77 Victoria Street,
St Albans, Hertfordshire,
AL1 3ER

adamson
ASSOCIATES (INTERNATIONAL) LIMITED

DRAWING TITLE

UPPER GROUND

DRAWN	CHECKED
Author	FHB
SCALE @ A0 1 : 100	DATE 04/16/12

PROJECT NO. 1050-00

DRAWING NO. **SKL019p**

LOCATION	REVISION
B1	

P:\Projects\1050-00 Kings Cross Central B1\09 3D\BIM\Revit\KXC-Local Files\KXC-Local-LG.rvt
17/12/2012 17:24:41