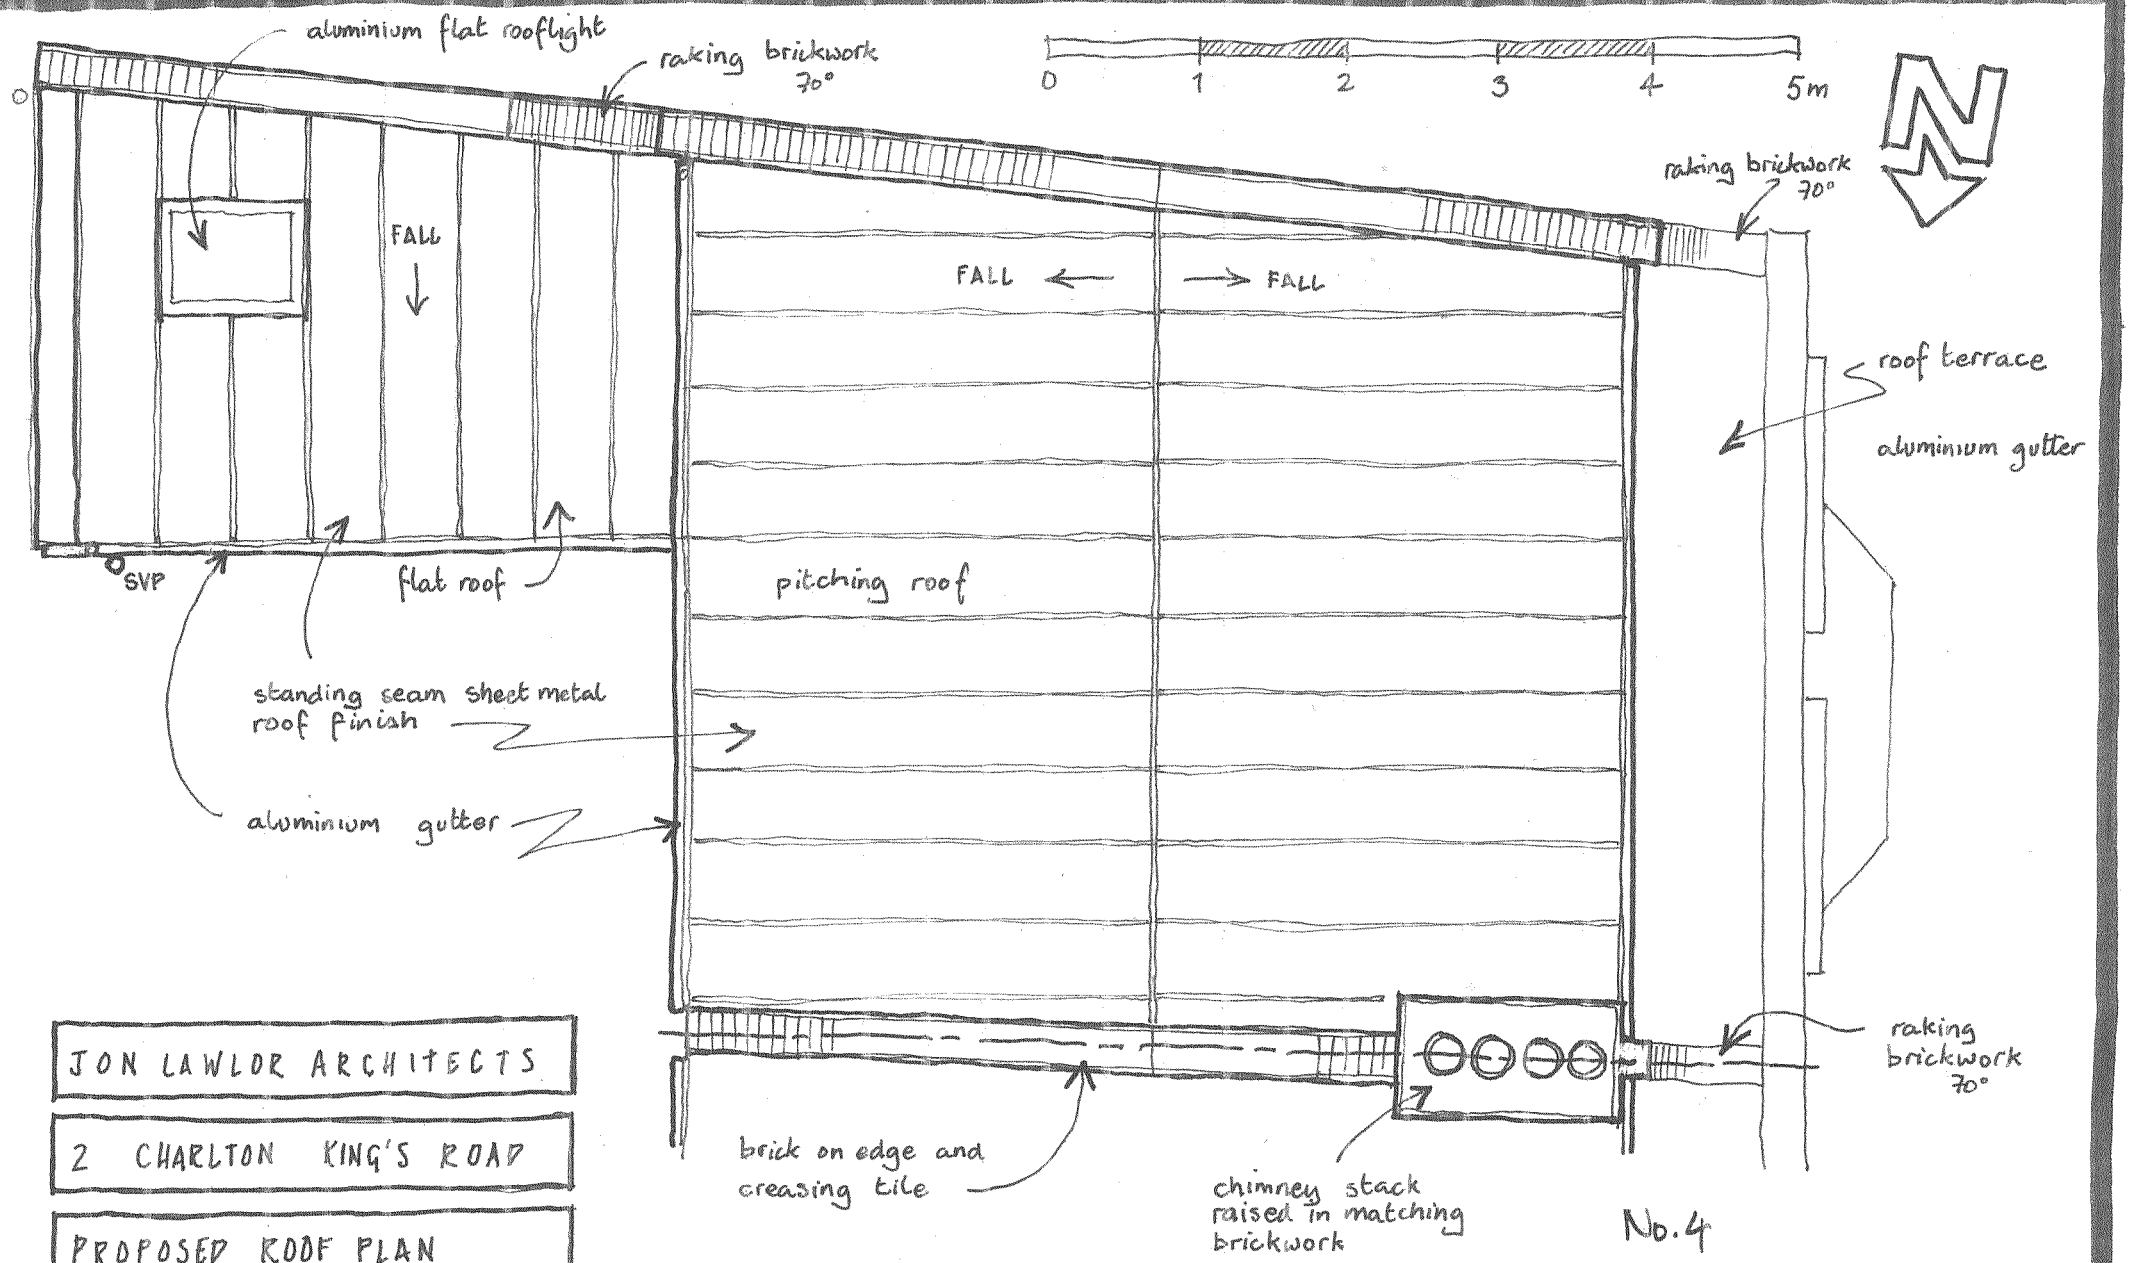

JON LAWLOR ARCHITECTS

2 CHARLTON KING'S ROAD

PROPOSED ROOF PLAN

1:50 @ A3

2 CKR/15A

REV A. 1.11.16. RAKING BRICKWORK SHOWN 70°