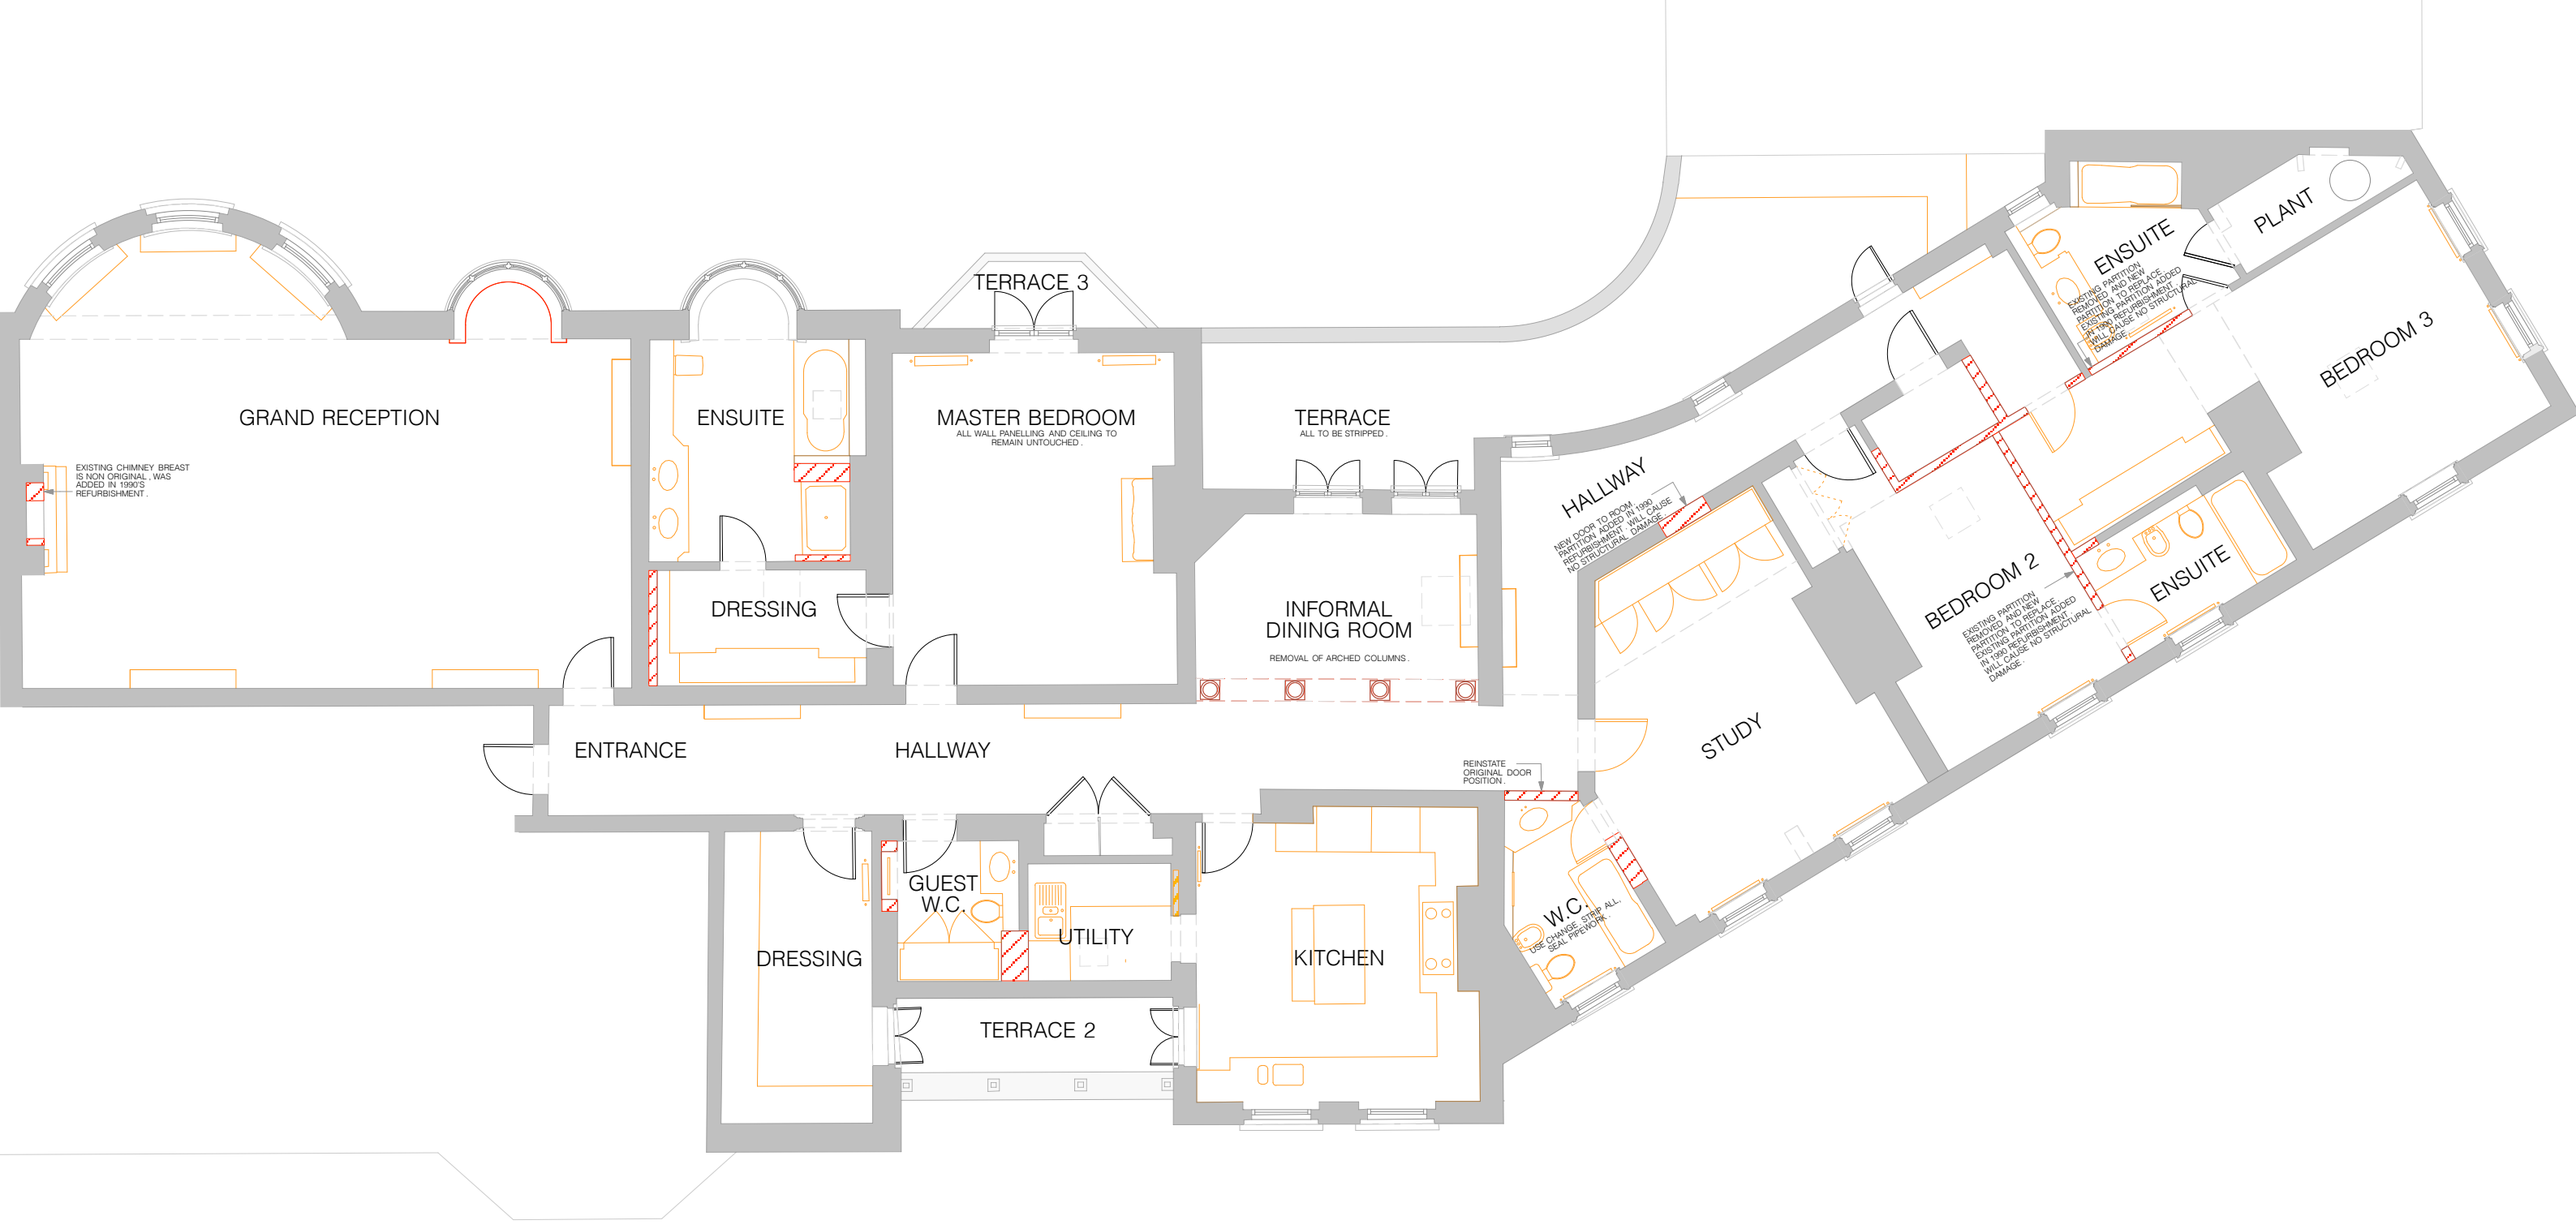

LEGEND.

- EXISTING WALLS.
- DEMOLITION WORKS.
- TO BE STRIPPED OUT.

Charlton Brown Architects

Flat 8, Inverforth House, London

Demolition / Strip Out Plan 1316 / SK 01 / R 01

The Belvedere 2 Back Lane Hampstead London NW3 1HL
T 020 7794 1234 E office@charltonbrown.com

Scale: 1:100@A3

This drawing is copyright

Please follow the drawings exactly. If you find errors or omissions ask for clarification. Do not proceed without revised instructions. No dimensions to be scaled