© Gilmore Hankey Kirke Ltd.

A3

THIS DRAWING MUST BE READ IN CONJUNCTION WITH OTHER ARCHITECT'S, CONSULTANT'S, SUB-CONTRACTOR'S AND SPECIALIST DRAWINGS.

ALL DIMENSIONS ARE IN MILLIMETRES UNLESS STATED OTHERWISE.

ALL DIMENSIONS ARE TO BE VERIFIED ON SITE AND CONFIRMED, BY THE CONTRACTOR, BEFORE COMMENCEMENT OF CONSTRUCTION.

IF THIS DRAWING EXCEEDS THE QUANTITIES TAKEN, IN ANY WAY, THE ARCHITECTS ARE TO BE INFORMED BEFORE THE WORK IS PUT IN HAND.

Rev	Date	Revision	By	Chk

PLANNING

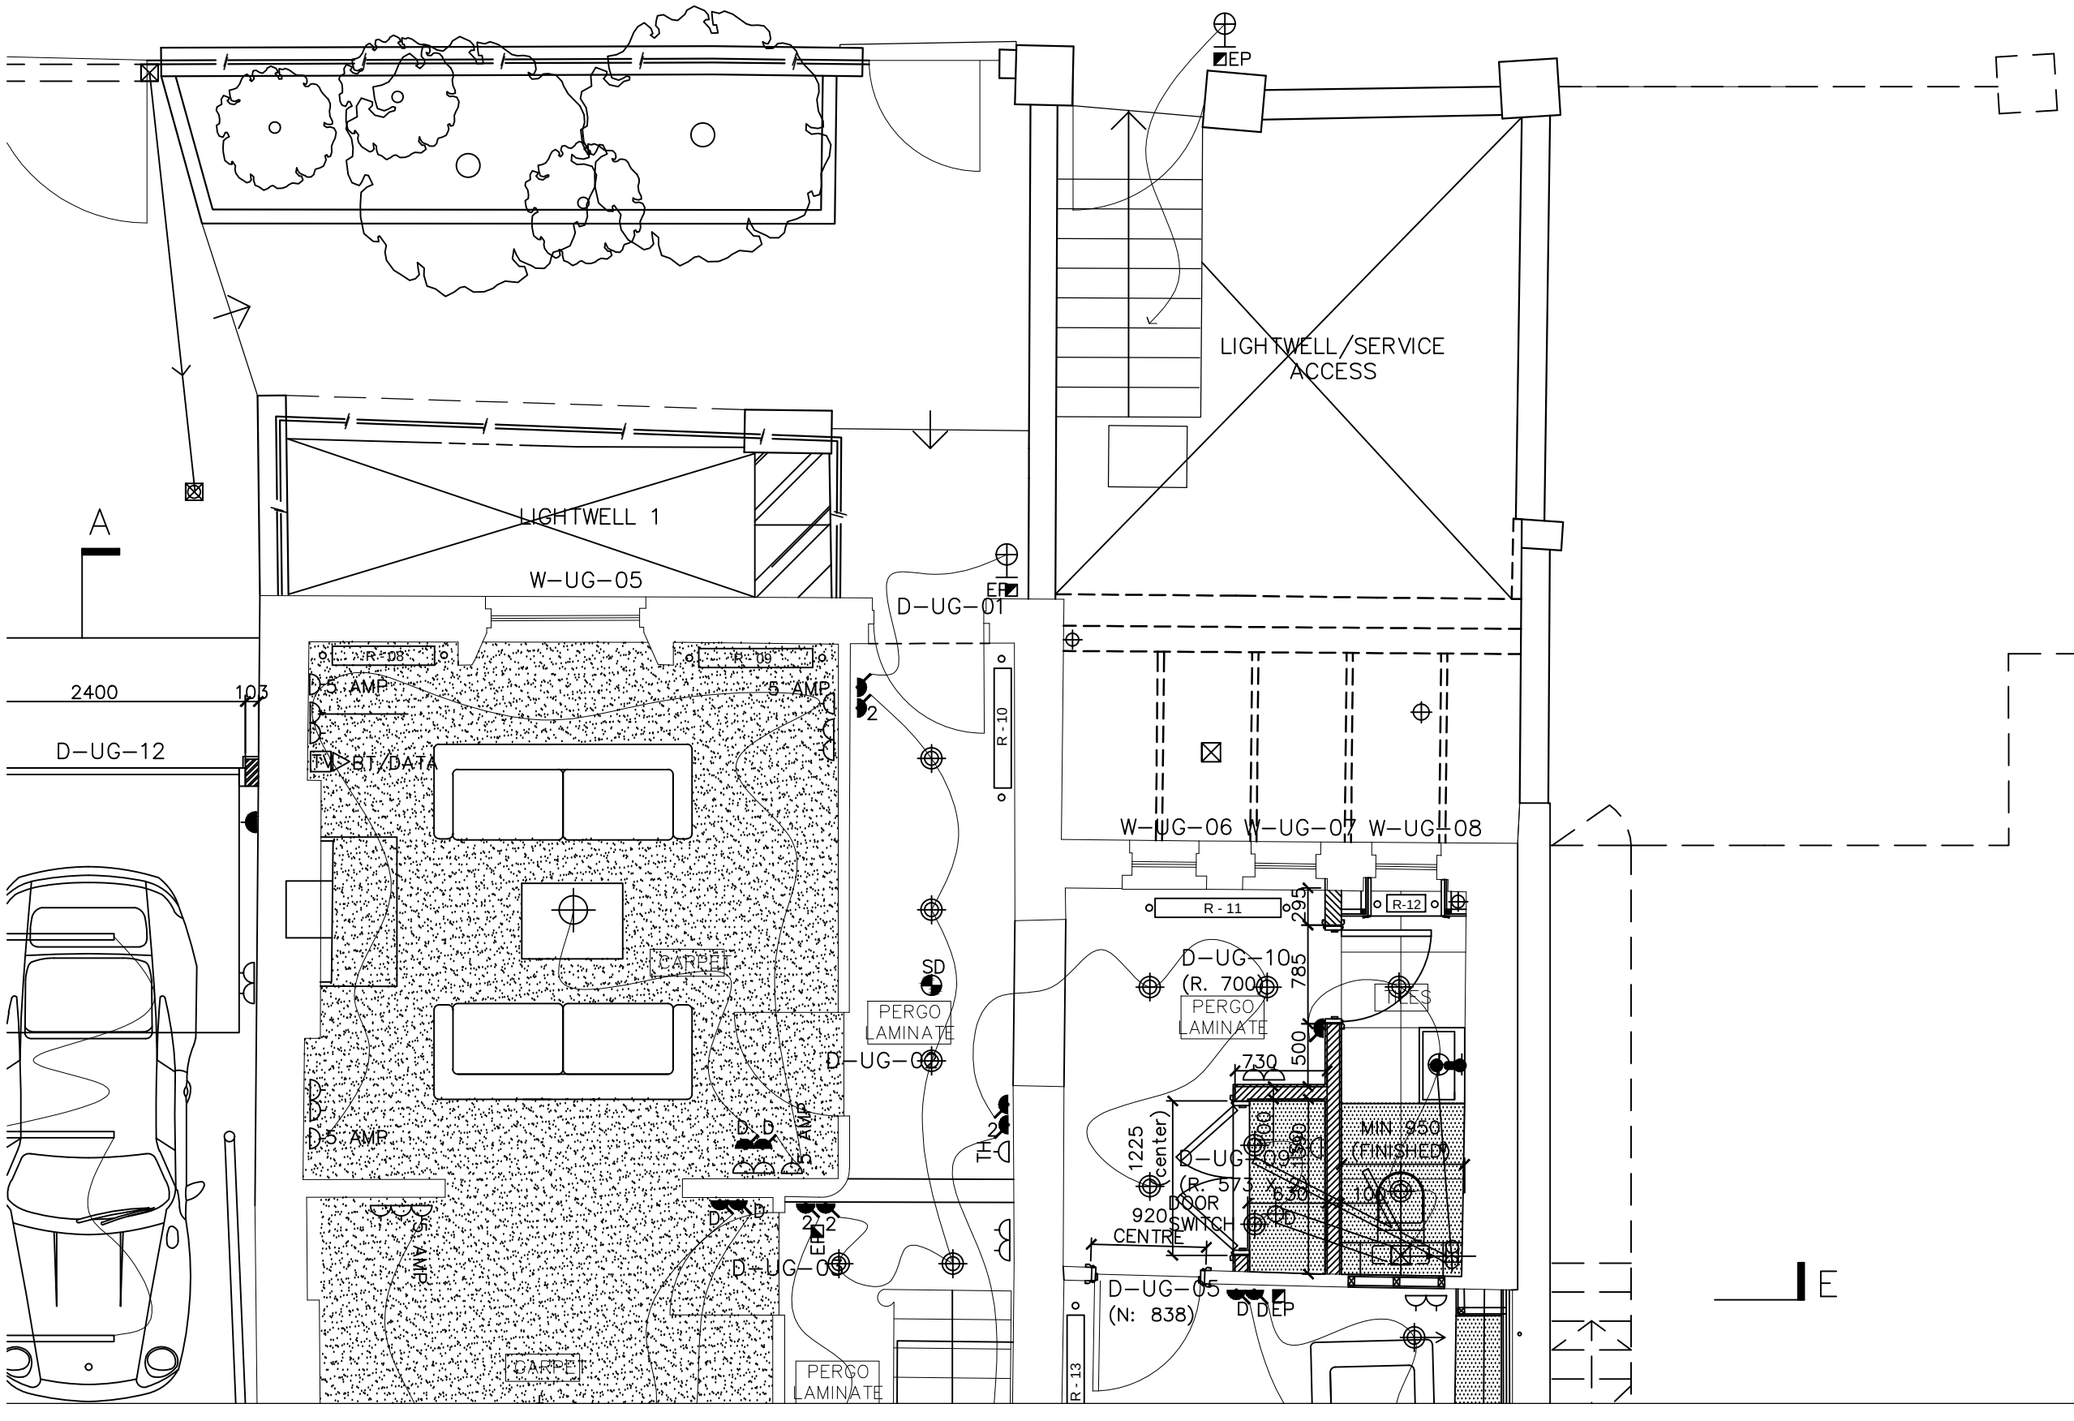

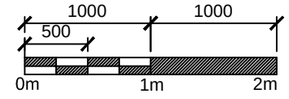

GHK ARCHITECTS

Architects Designers Historic Building Specialists

Gilmore Hankey Kirke Limited ©
Heckfield Place, 530 Fulham Road, London SW6 5NR
Tel: +44 (0)20 7471 8000

Email: mail@ghkarchitects.co.uk
Web: http://www.ghkarchitects.co.uk

Client
Mr and Mrs Sinclair

Project Name
36 Downshire Hill
Proposed Lower Ground Alterations

Drawing
Ground/ Front Garden Garden Level;- Existing Plan

Scale
1:50 @ A3

Drawn by
GH/MOF

11 August 2016

Checked by
MOF

Project No.	Drawing No	Revision
HK 2227	01.098P	-