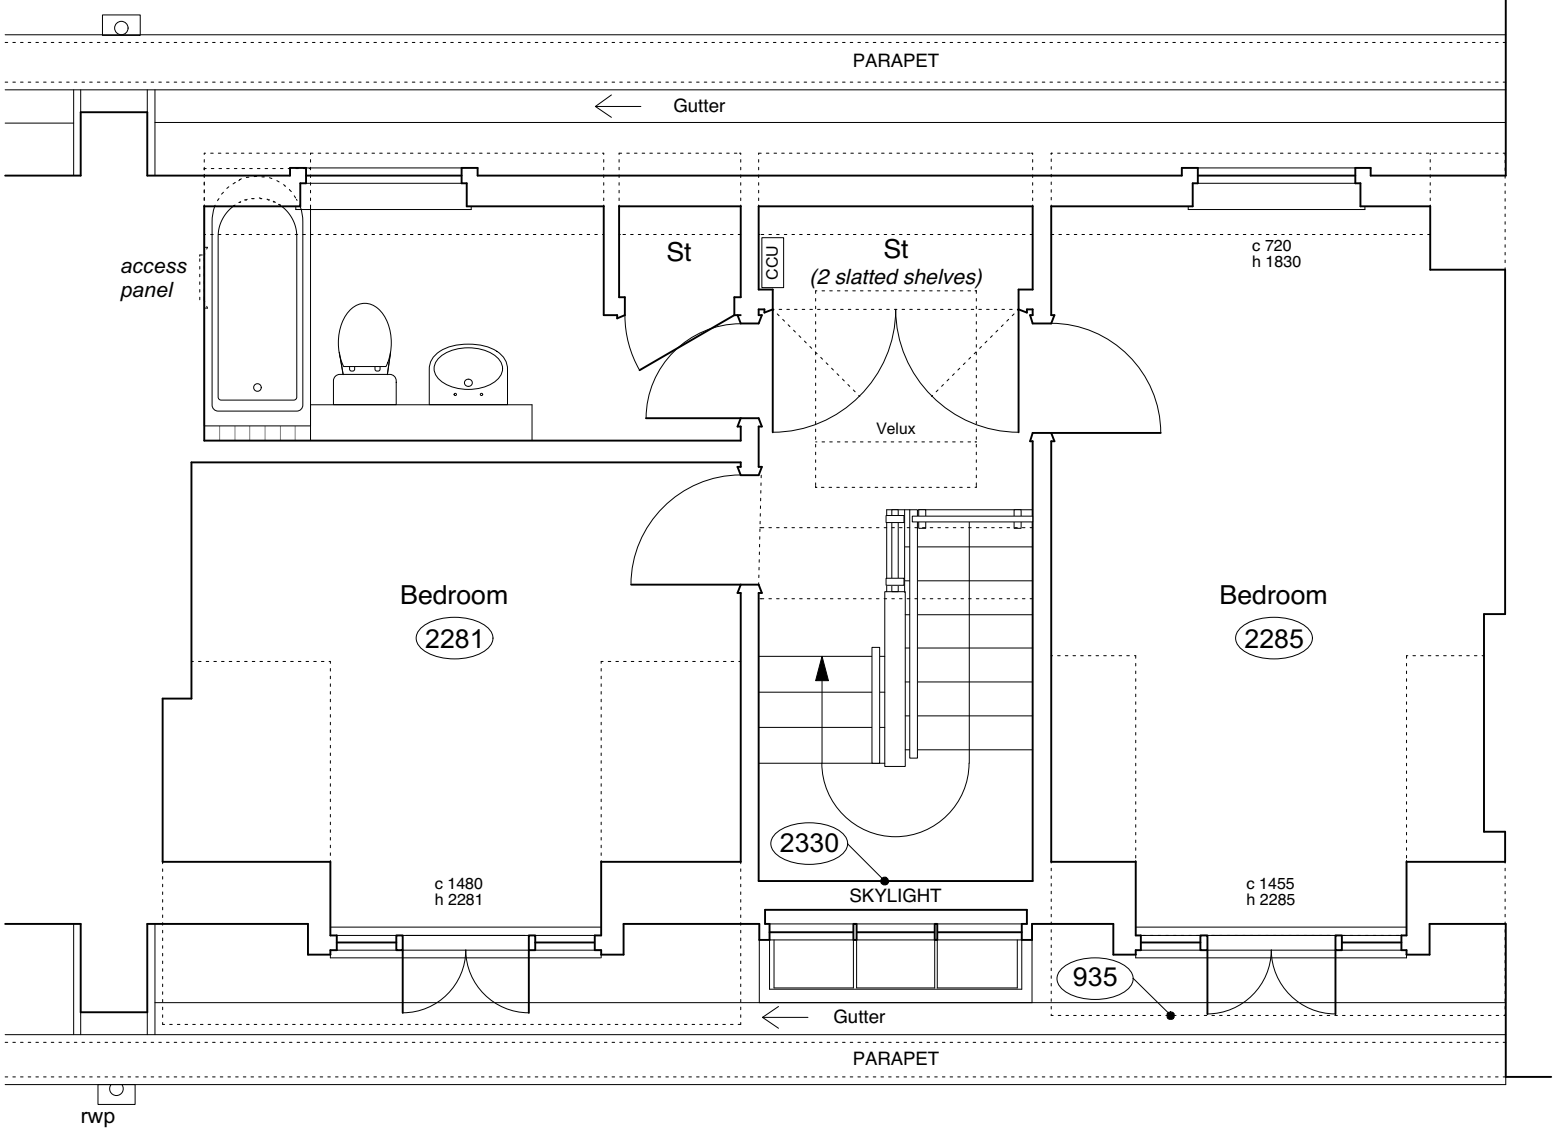

PROJECT 5
ARCHITECTURE LLP
8 Waterson Street
London E2 8HL

T: +44 (0)20 7739 9131
F: +44 (0)20 7739 3687
E: info@p5a.co.uk

job title	scale	drawn	drawing no.
13 AMPTON STREET, LONDON WC1X 0LT	1:50 @ A3	SA	6214-AS13-E05
drawing	date	checked	
THIRD FLOOR PLAN - AS EXISTING	MARCH 2016	XX	