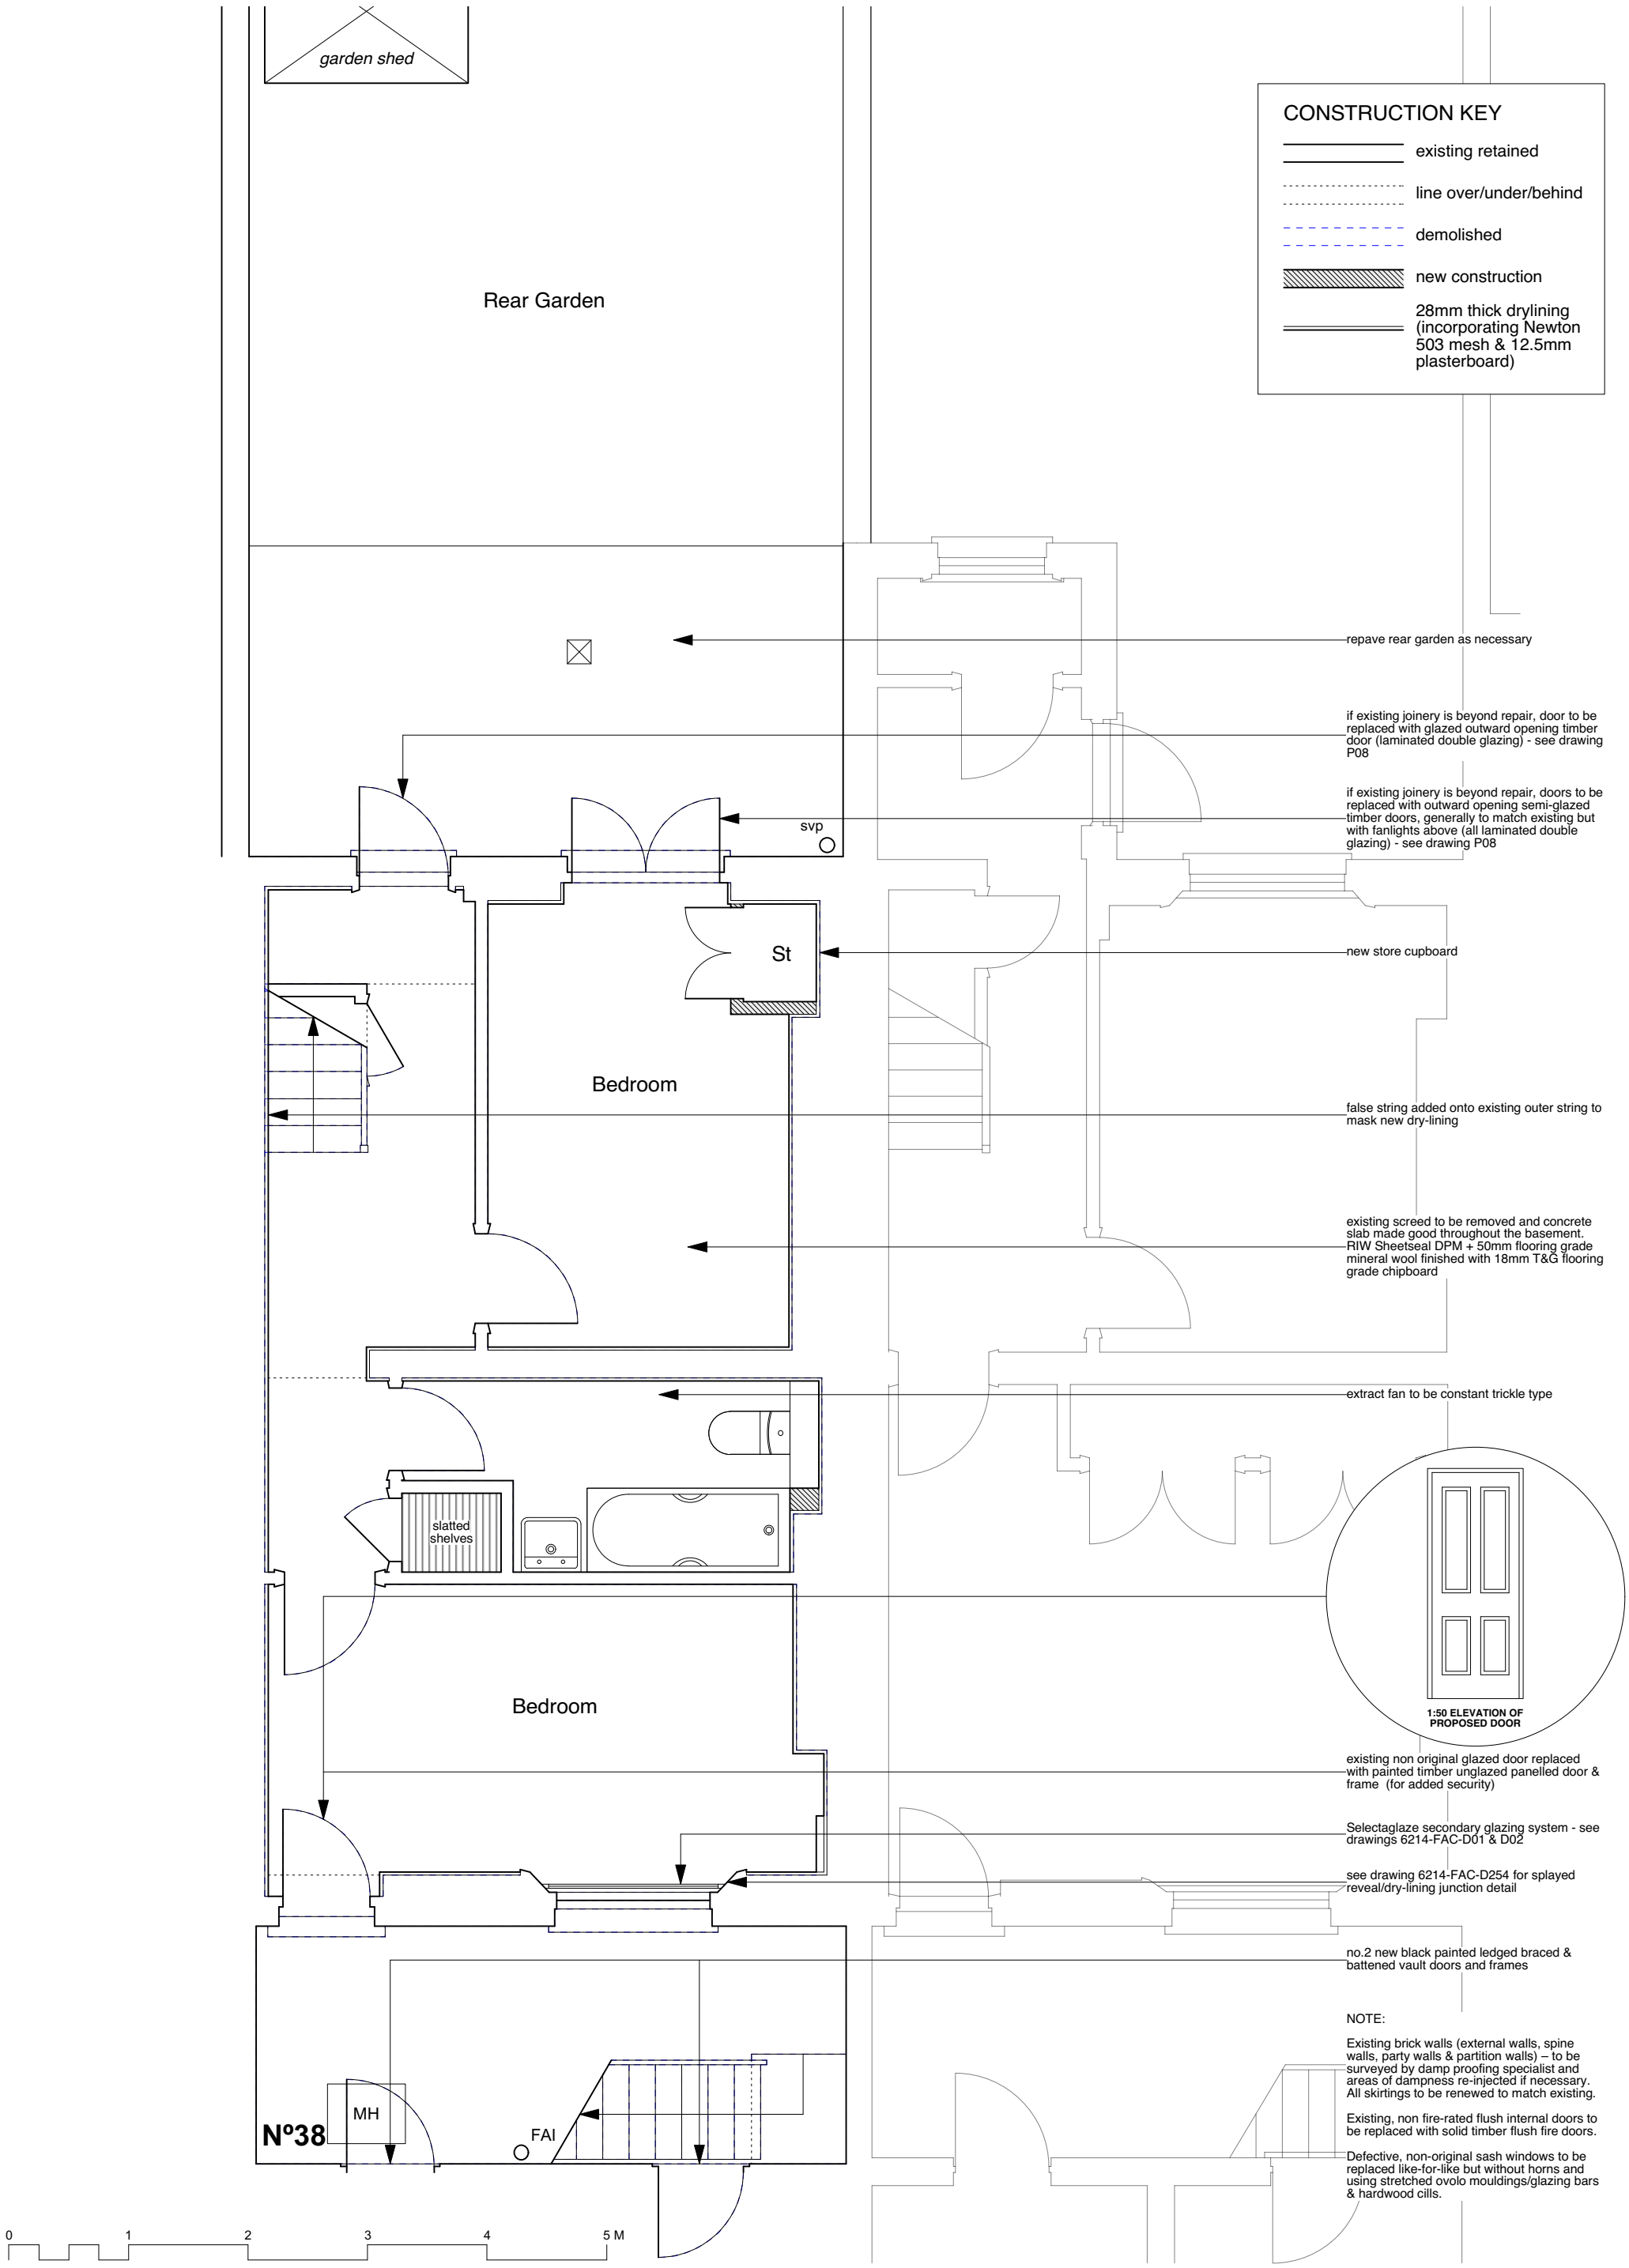

project5 ARCHITECTURE

PROJECT 5
ARCHITECTURE LLP
8 Waterson Street
London E2 8HL

T: +44 (0)20 7739 9131
F: +44 (0)20 7739 3687
E: info@p5a.co.uk

job title	scale	drawn	drawing no.
36-38 FREDERICK STREET, LONDON WC1X 0ND	1:50 @ A3	SA	6214-FS36+38-P01
drawing	date	checked	LM
BASEMENT PLAN - PROPOSED	OCT 2016	XX	