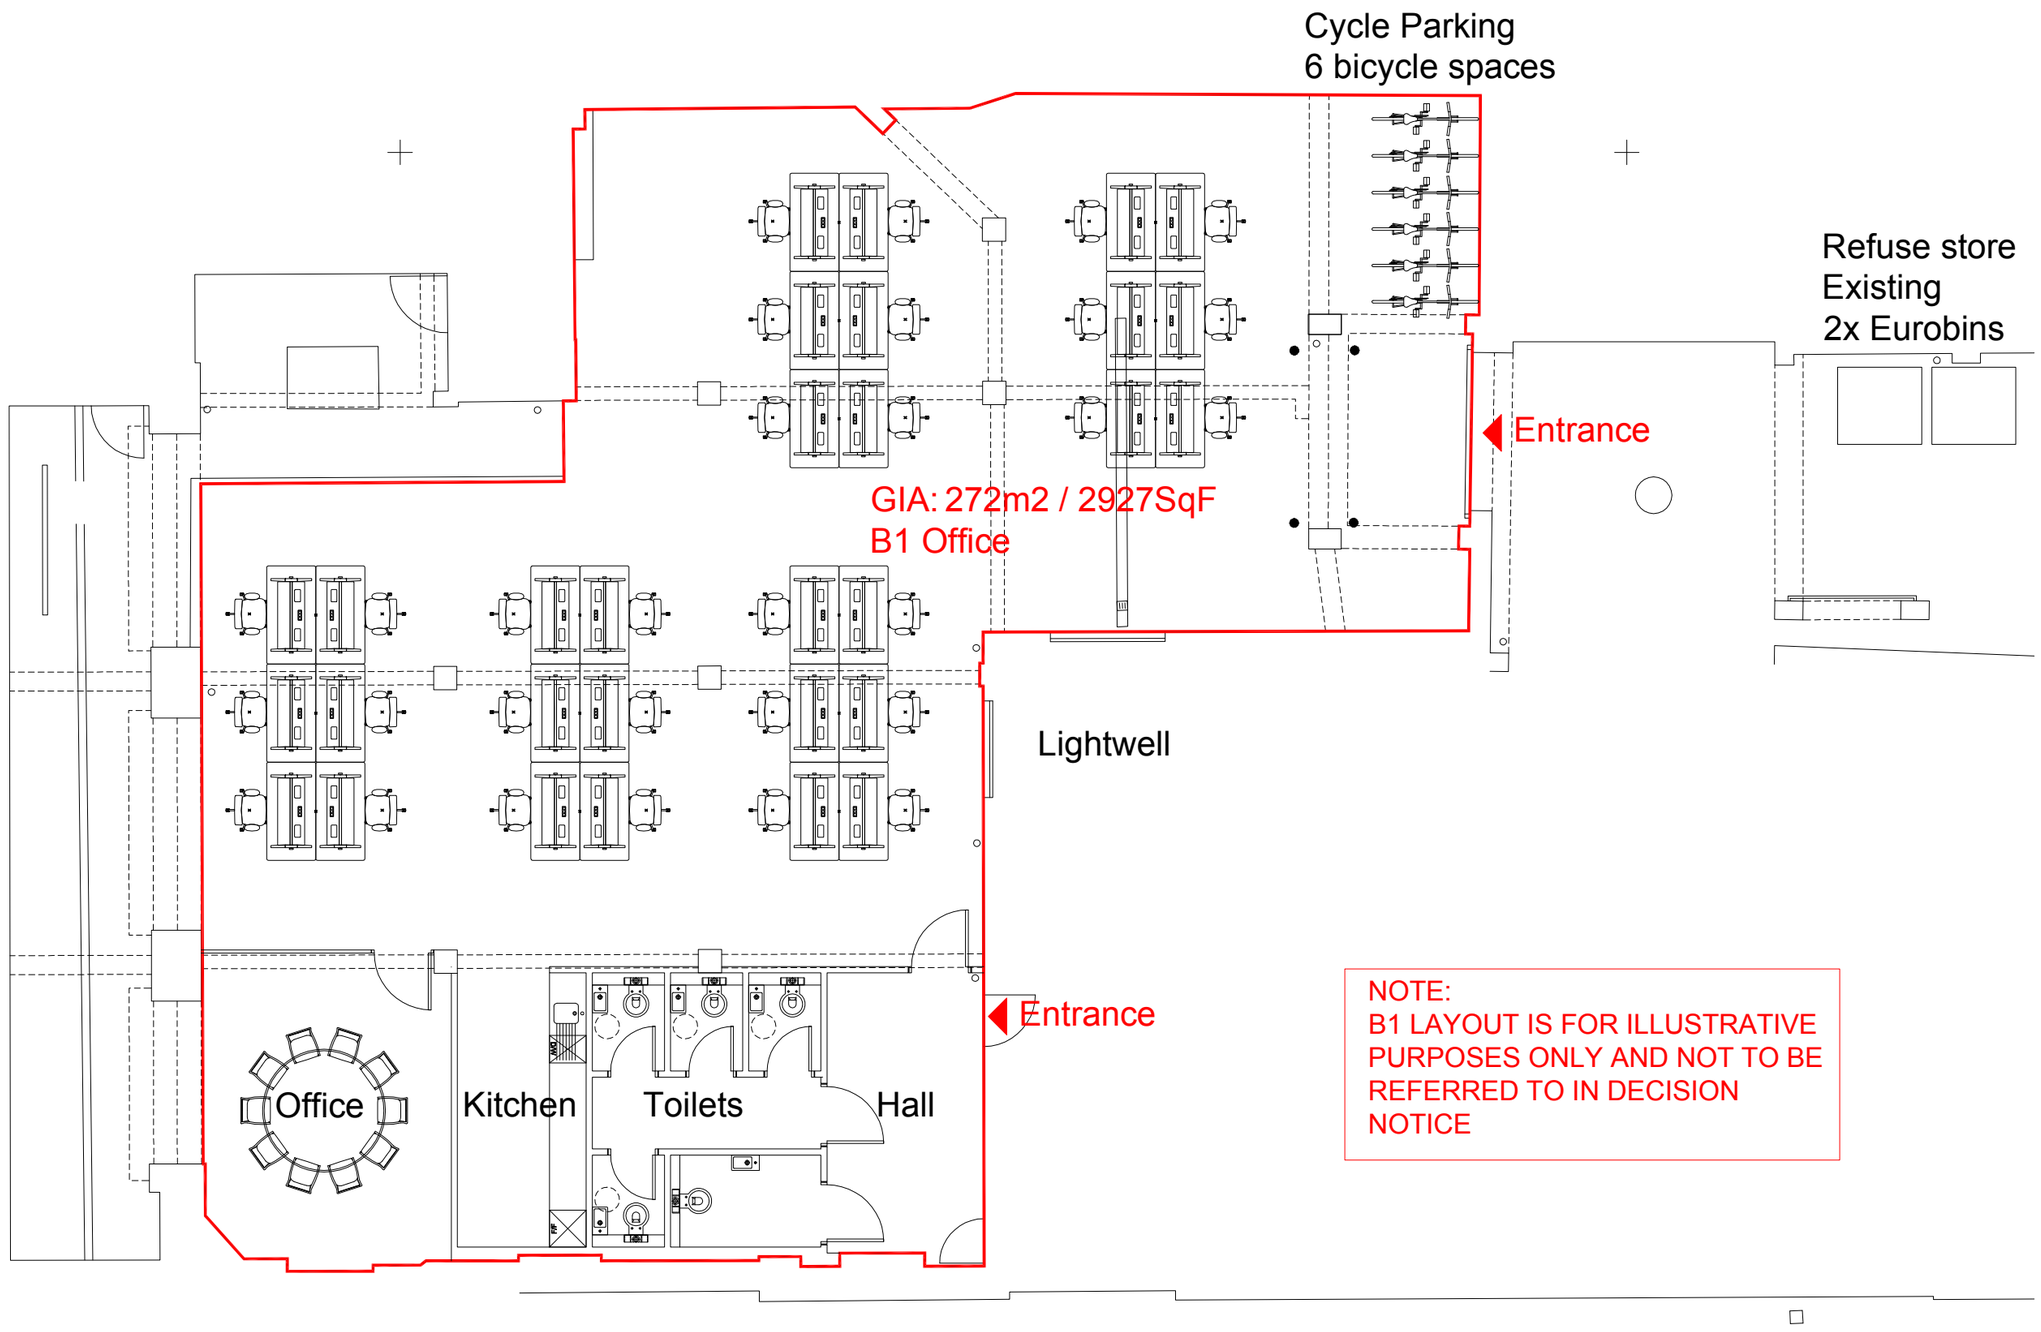

NOTE:
B1 LAYOUT IS FOR ILLUSTRATIVE PURPOSES ONLY AND NOT TO BE REFERRED TO IN DECISION NOTICE

DATE	REVISIONS
17.11.2016	PL02 FOR PLANNING
30.08.2016	PL01 FOR PLANNING

Do not scale from this drawing
All dimensions to be confirmed on site
Information contained within this drawing is the sole copyright of the Architects and is not to be reproduced without permission
The Architects are to be notified immediately of any discrepancies

JOB NO. 16010
CLIENT MHA London

TITLE 20-26 Lamb Conduit Street
London WC1

DWG Proposed Change of Use
Basement Floor
Proposed B1 Office Layout

DRAWN NM
DATE 30.08.2016
SCALE @ A3 1/100

CHECKED NM
STATUS PLANNING
REV PL02

DWG NO. 16010-AL-0200-01