PROPOSED SHOPFRONT ELEVATION

SECTION A-A:

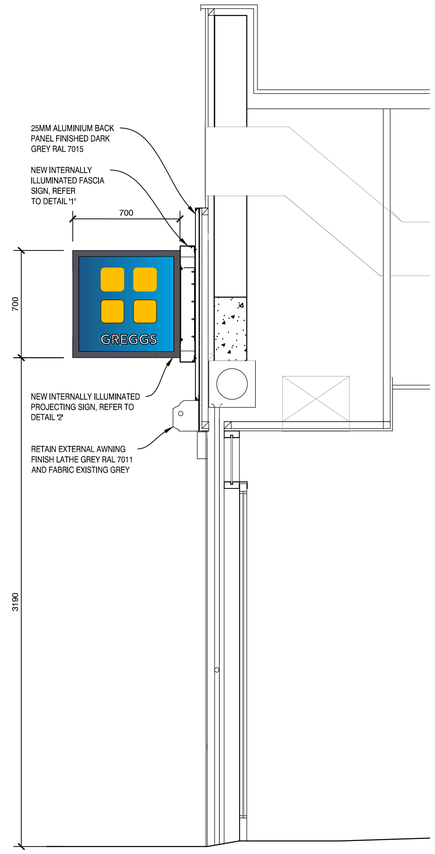

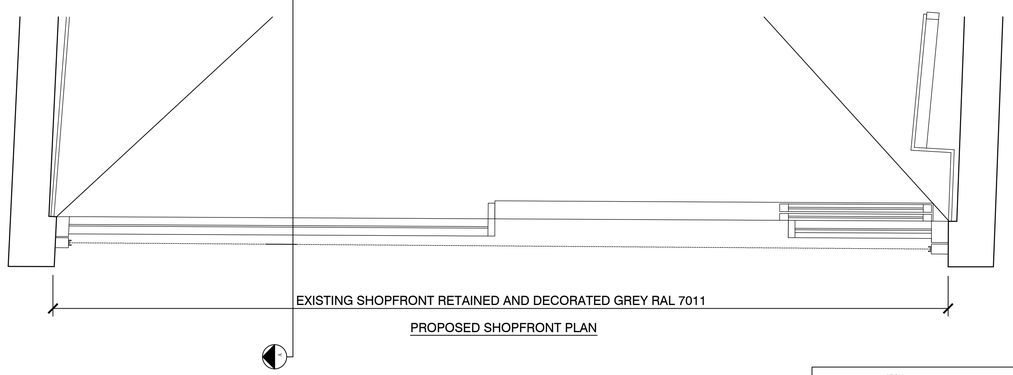

PROPOSED SHOPFRONT PLAN

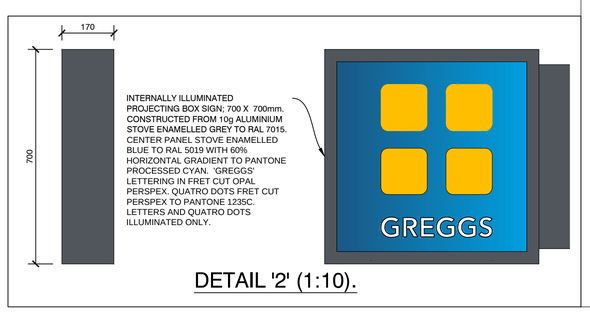

DETAIL '2' (1:10).

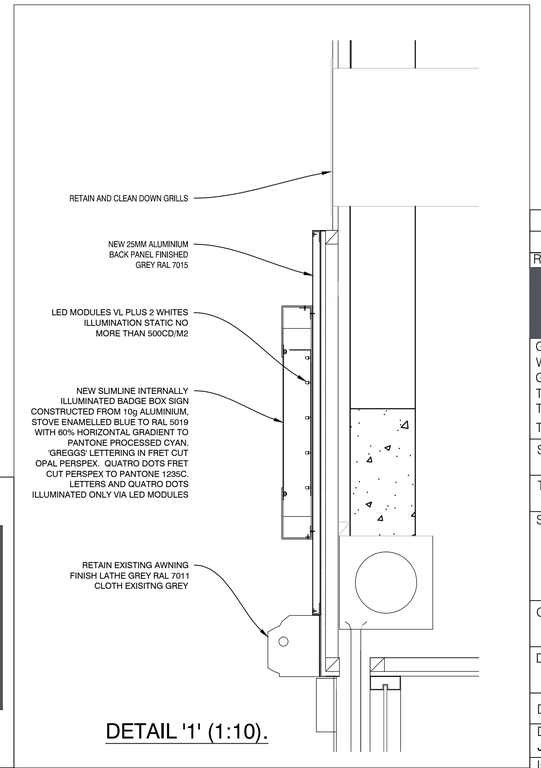

DETAIL '1' (1:10).

DO NOT RESCALE THIS DRAWING

REV	DESCRIPTION	DATE	NAME

GREGGS

GREGGS Plc (SOUTH EAST)
WEST LONDON SERVICE CENTRE
GOULD ROAD
TWICKENHAM, MIDDLESEX
TW2 6RT
Tel: (0208) 894 2121

Shop S Number & Name
KENTISH TOWN

Title
NEW FASCIA AND PROJECTING SIGN

Site Address
311 KENTISH TOWN ROAD, ST PANCRAS, KENTISH TOWN, NW5 2TJ

Gross Building Area	Proposed Customer Area
111 Sq m	20.6 Sq m

Drawing No. RSOE/S0680/05 — Rev.

Date NOVEMBER 2016 — Scale 1:20 @ A1

Drawn by JM

Issued 24-Nov-16

Scale Bar 0 500 1000 2000