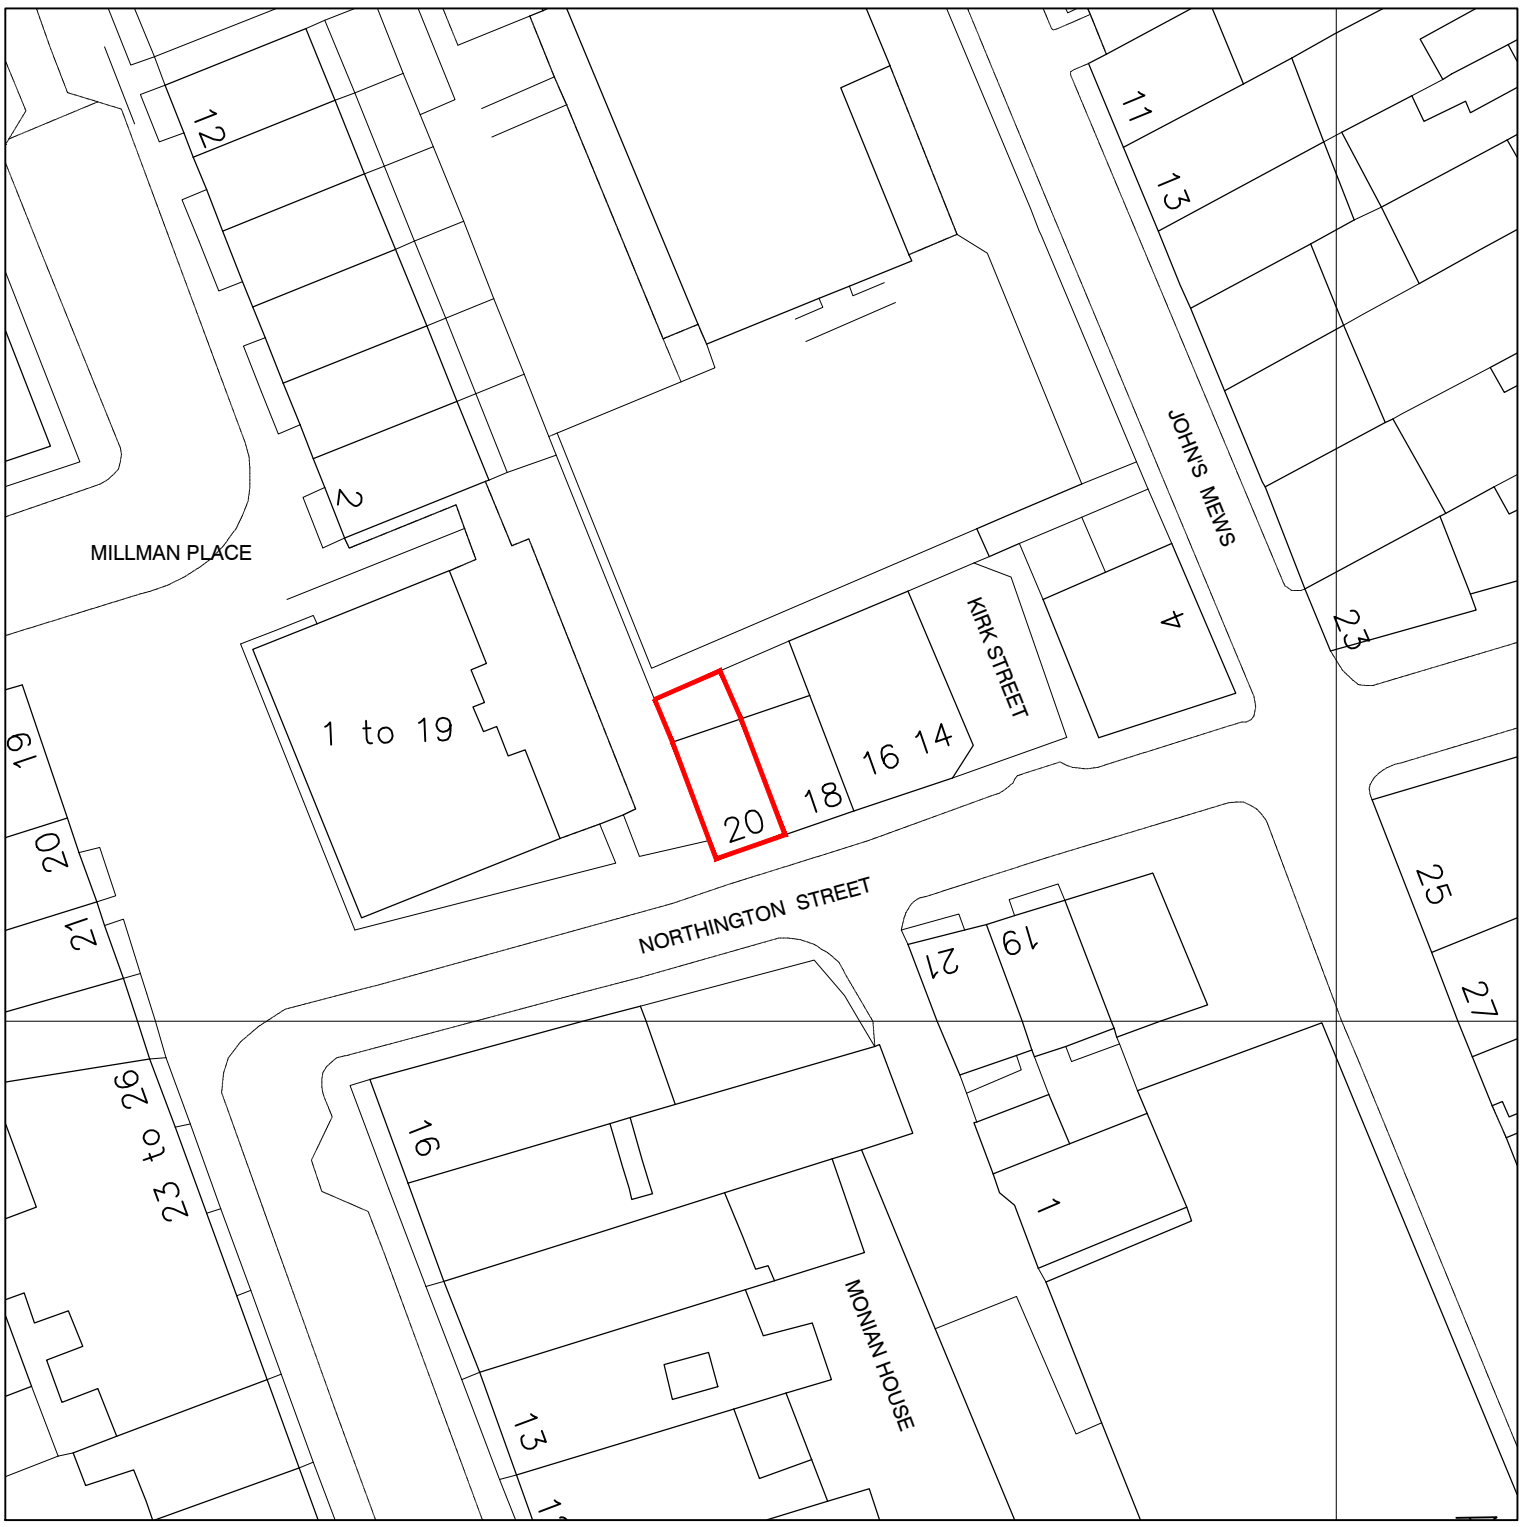

20 0 20

N

CONNOLLY ARCHITECTS

7 Albion Buildings, 1 Back Hill, Clerkenwell, London EC1R 5EN T: 020 7168 0101 F: 087 0751 8552 damian@connolly-architects.co.uk

project	drawn	audited	scale	date
FLAT 1, COPPERFIELD HOUSE NORTHINGTON STREET, WC1N	DWC		1 : 500 AT A3	01 16
drg title	job no.		drg.no.	rev
SITE BLOCK AND LOCATION PLAN	15 03		P 06	

FILE: XREF's: