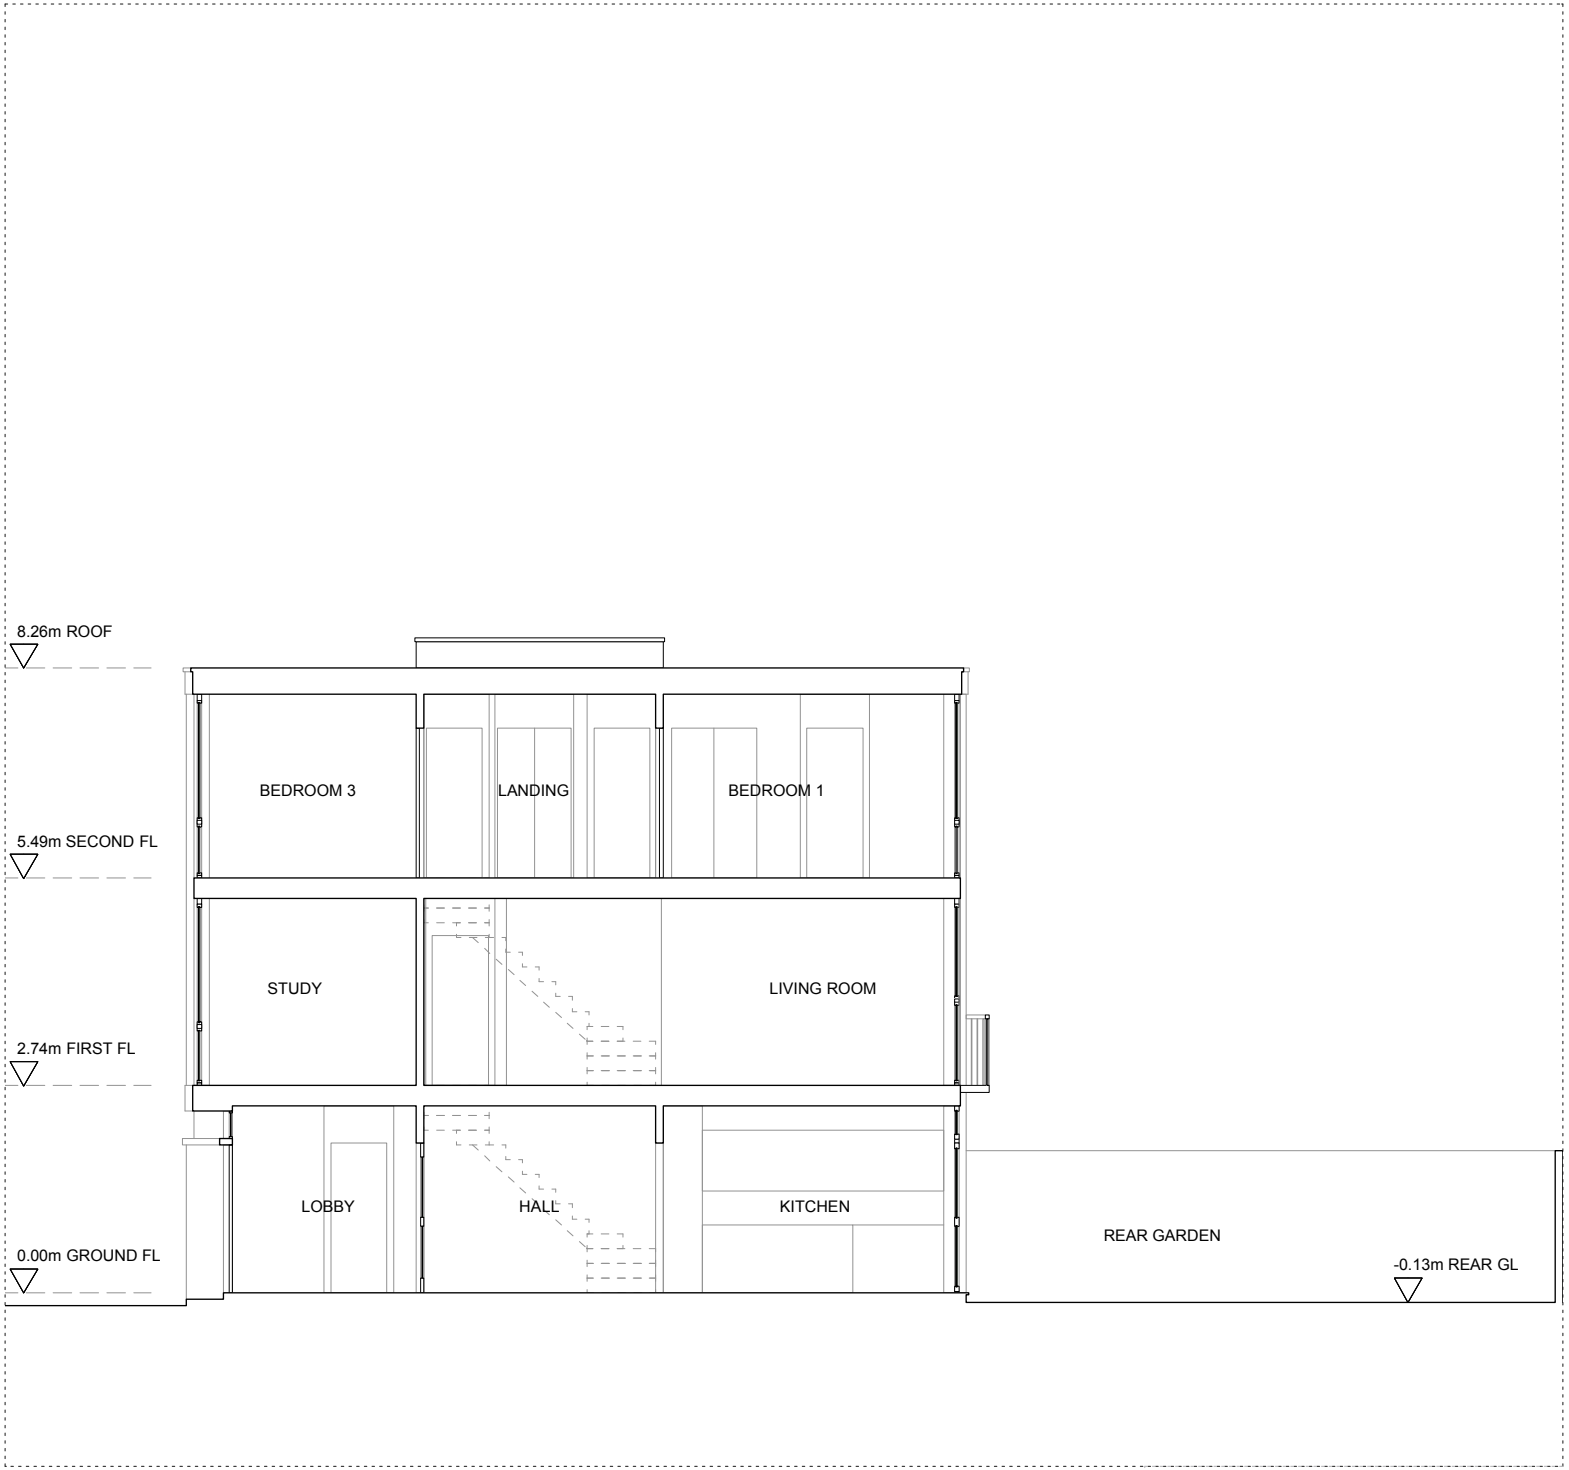

EXISTING SECTION A @ SCALE 1:100

0m 5m

GENERAL NOTES:

1.CONTRACTORS SHOULD NOT SCALE FROM DRAWINGS. DIMENSIONS GOVERN.
2. ALL DIMENSIONS ARE IN MILLIMETRES UNLESS NOTED OTHERWISE.
3. ALL LEVELS ARE SHOWN IN METRES ABOVE ORDNANCE DATUM UNLESS NOTED OTHERWISE.
4. ALL DIMENSIONS SHALL BE VERIFIED ON SITE BEFORE PROCEEDING WITH THE WORKS.
5. ALL BOUNDARY LINES MUST BE CHECKED AND VERIFIED BEFORE PROCEEDING WITH THE WORKS.
6. THE ARCHITECT SHALL BE NOTIFIED IMMEDIATELY IN WRITING OF ANY DISCREPANCIES.
7. ALL INFORMATION REMAINS THE PROPERTY OF THE ARCHITECT AND MAY NOT BE USED FOR ANY PURPOSE , OR REPRODUCED THROUGH ANY MEDIUM, WITHOUT THE WRITTEN PERMISSION OF THE ARCHITECT.
8. ALL COPYRIGHTS ARE RETAINED BY GILLIAN PESKETT.
9. SUBJECT TO SURVEY AND ALL NECESSARY STATUTORY AND LEGAL CONSENTS.
10. REFER TO PROJECT ORGANISATION SHEETS FOR DRAWING KEYS NOTES AND ABBREVIATIONS.

GENERAL:

SITE BOUNDARY
EXISTING CONSTRUCTION
DEMOLITION
PROPOSED CONSTRUCTION
FURNITURE AND FITTINGS
STRUCTURE OVERHEAD
RWP RAIN WATER PIPE
SVP SOIL VENT PIPE
WP WASTE PIPE
MH MAN HOLE COVER
2700 HEIGHT MARKER

PLANNING

Rev	Date	By	Revisions

Job Title:
80 HAWTREY RD, LONDON, NW3 3SS
Drawing Title:
EXISTING SECTION A
Drawing No: Revision:
027/A/1.200
Date: Scale:
24.10.16 1:100 @ A4

groundplane Architecture

COPYRIGHT GILLIAN PESKETT @ GROUND PLANE ARCHITECTURE 2014