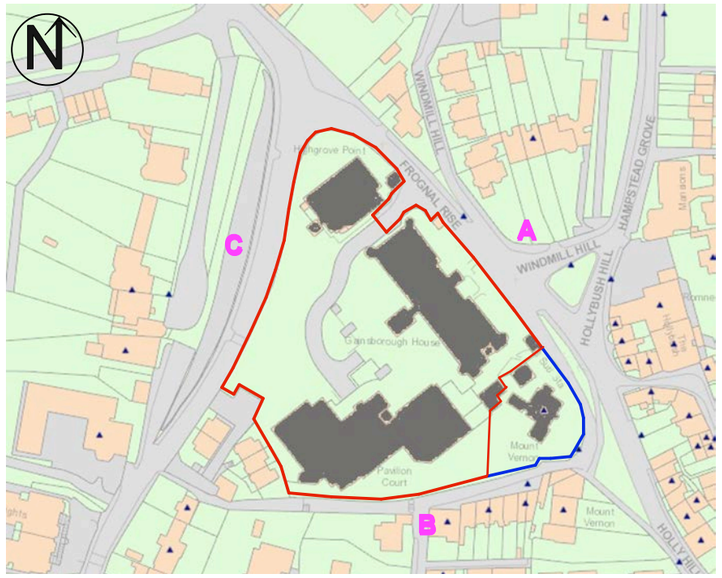


A WALLS ON FROGNAL RISE ( SOUTH OF ENTRANCE TO CORNER OF MOUNT VERNON )

boundary of application site

boundary of Mount Vernon House

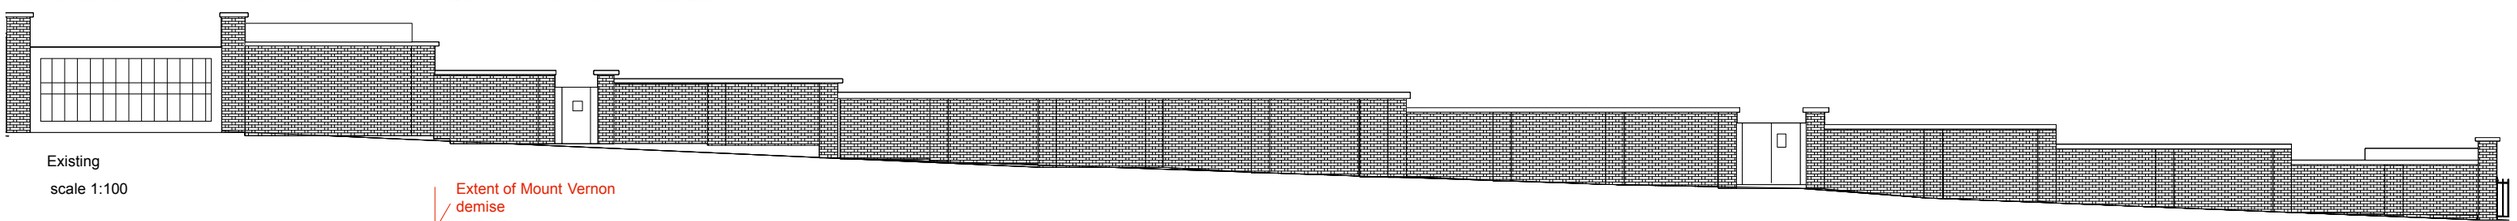


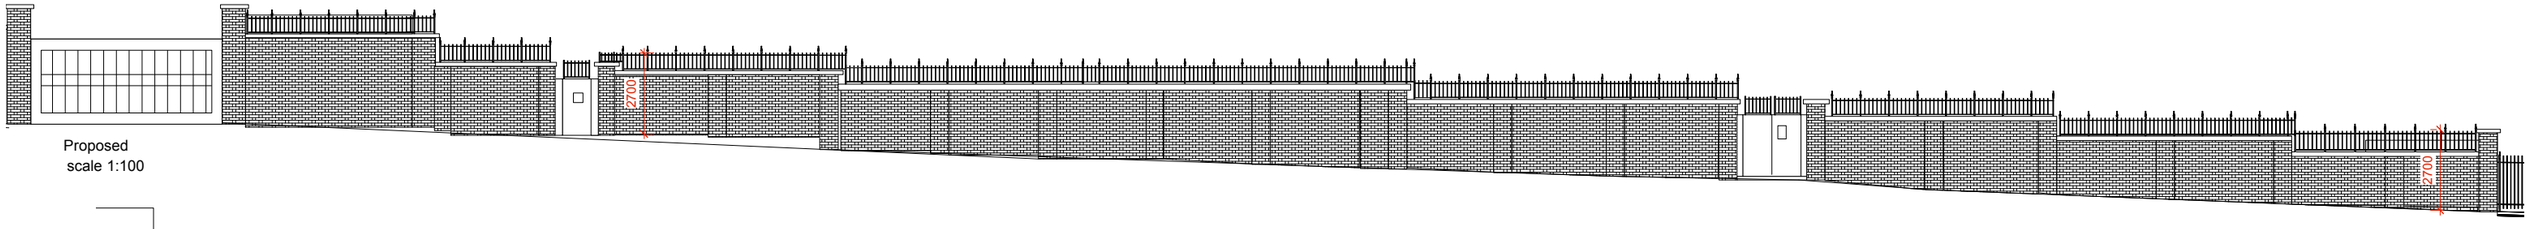


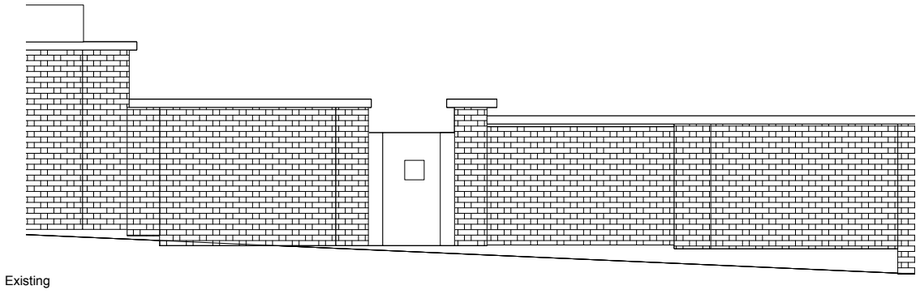


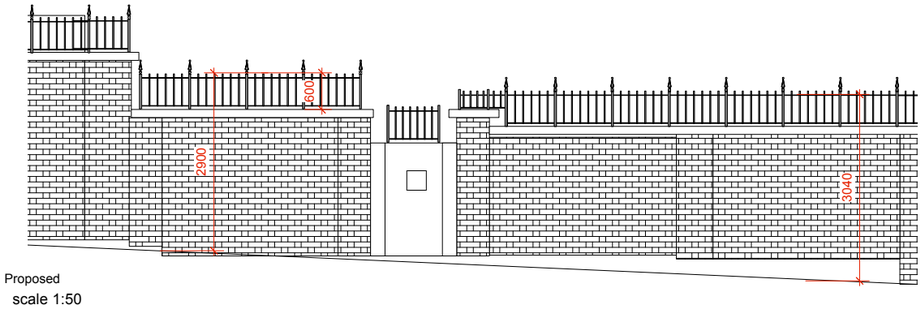


2m 8m 1:100 @A3
1m 4m 1:50 @A1

| DATE | REVISION | DESCRIPTION |
|---|---|---|
| - | - | - |

PROJECT
**Mount Vernon, Hampstead**

TITLE
**Wall types**
EXISTING & PROPOSED ON FROGNAL RISE

CLIENT
**MOUNT VERNON FREEHOLD LTD**

CONSTANTINE ARCHITECTS

e. office@constantinearchitects.co.uk
m. 07958 455 245
w. www.constantinearchitects.co.uk

DRAWING STATUS
**PLANNING**

| JOB NUMBER | DRAWING NUMBER | REVISION | SCALE(S) |
|---|---|---|---|
| **MV** | **101** | - | AS INDICATED |

| DATE | DRAWN |
|---|---|
| 10/2016 | CK |

THIS DRAWING IS © CONSTANTINE ARCHITECTS. DO NOT SCALE OFF THIS DRAWING.
ANY DIMENSIONS SHOWN MUST BE CHECKED ON SITE BEFORE CONSTRUCTION OR MANUFACTURE