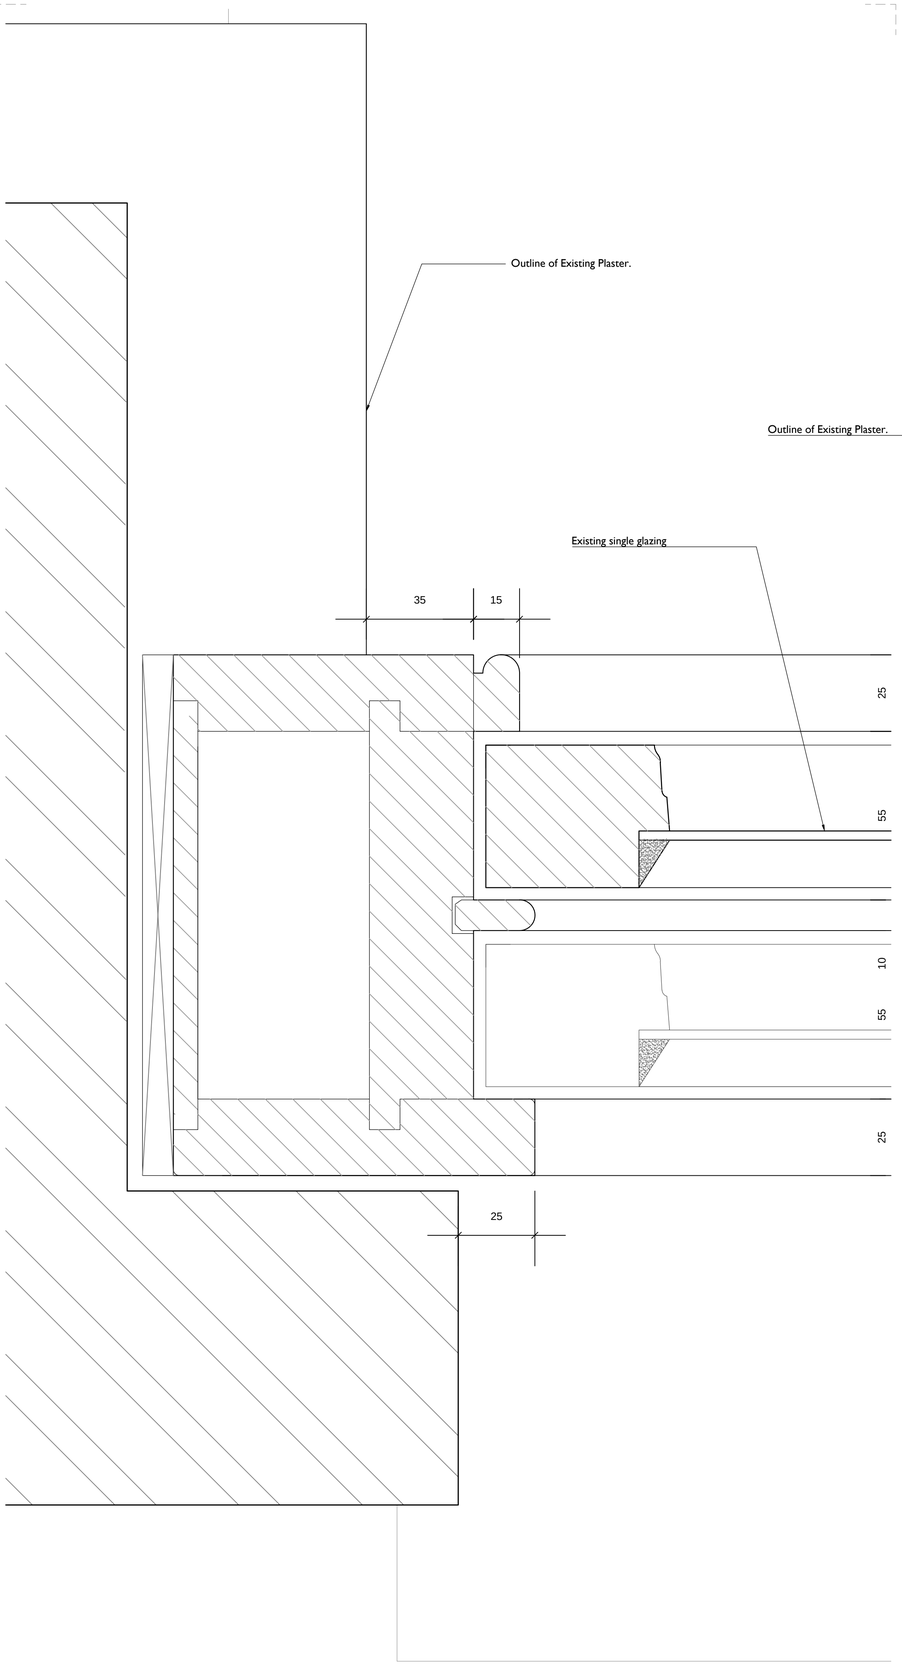

01 Typical Window Jamb Plan **1:1 at A1**

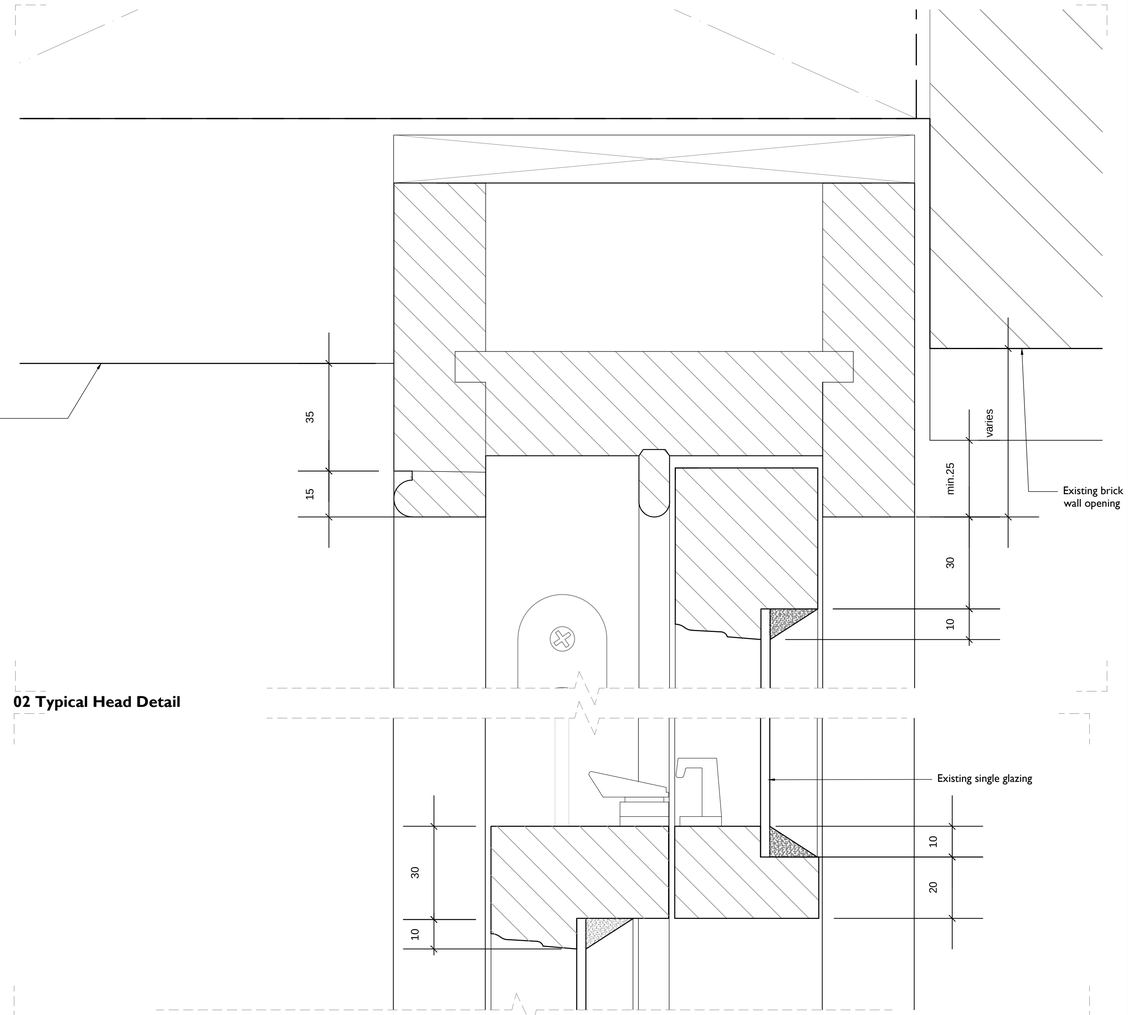

02 Typical Head Detail

03 Typical Mullion Detail

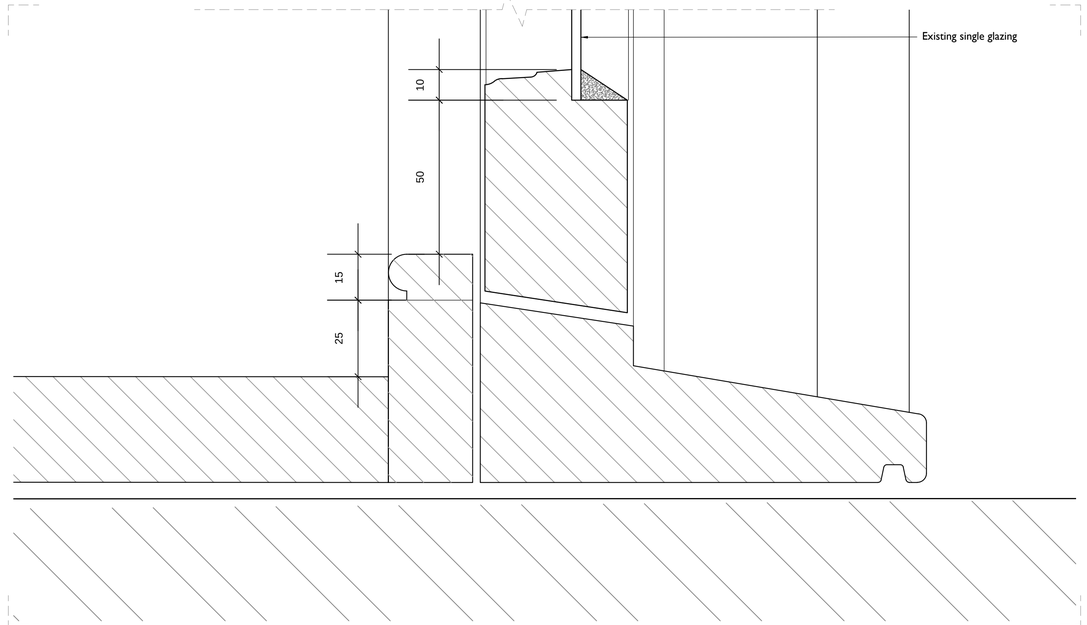

04 Typical Sill Detail **1:1 at A1**

Notes:

Drawings are based on survey data and may not accurately represent what is physically present.

Do not scale from this drawing. All dimensions are to be verified on site before proceeding with the work.

All dimensions are in millimeters unless noted otherwise.

Purcell shall be notified in writing of any discrepancies.

Key Plan
not to scale

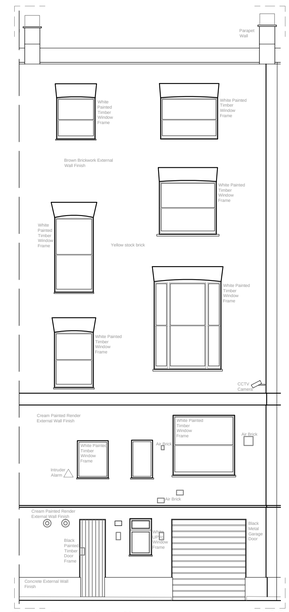

Rear Elevation Key **1:100**

ISSUE	DATE	DRAWN	CHECKED	DESCRIPTION
First Issue	05 Dec 2016	KW	KO	

CLIENT	Grosvenor Propco Limited
PROJECT	28 Chester Terrace
DRAWING TITLE	Proposed Replacement Rear Windows Typical Existing Window Details
SIZE & SCALE	A1L 1:1
DRAWING STATUS	ISSUED FOR PLANNING
JOB NUMBER	236868
DRAWING NO.	346
REVISION	-

PURCELL

15 Bermondsey Square, Tower Bridge Road, London, SE1 3UN , T:+44(0)20 7397 7171, E:london@purcelluk.com
© PURCELL 2012. PURCELL ® IS THE TRADING NAME OF PURCELL MILLER TRITTON LLP