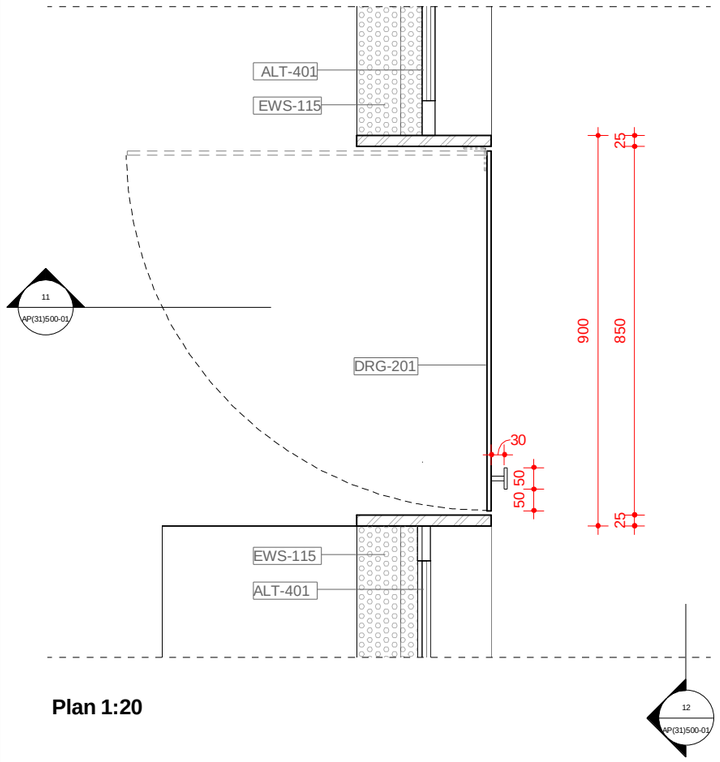

Plan 1:20

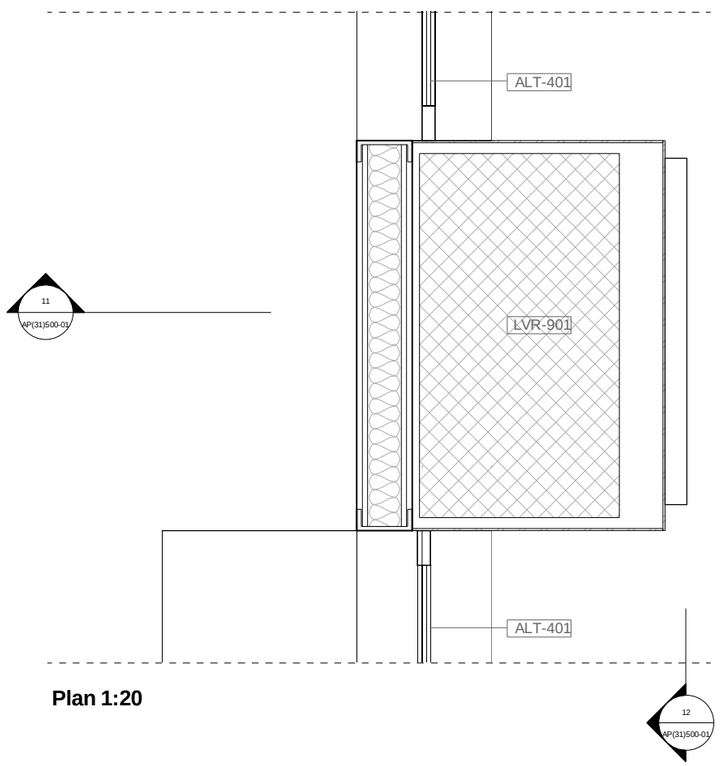

Plan 1:20

Section 11 scale 1:20

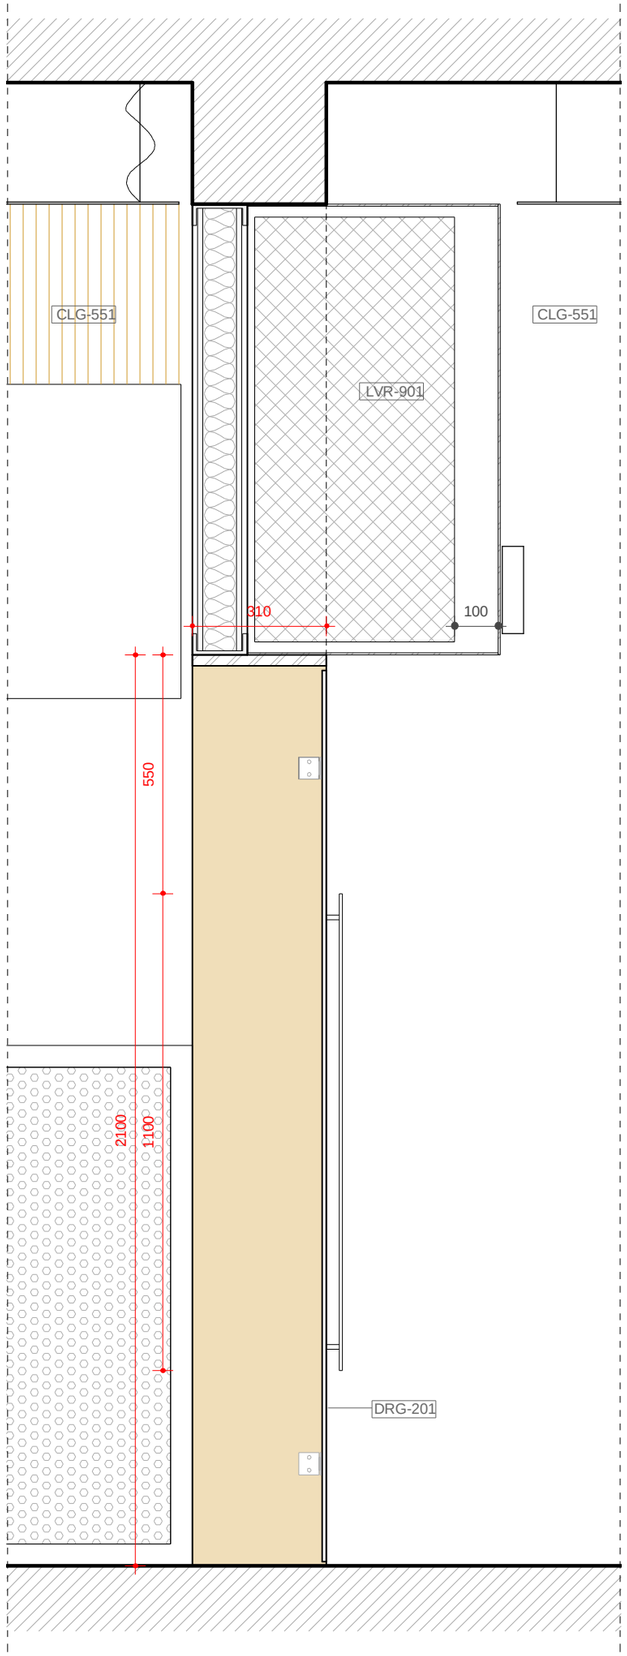

Elevation 11 scale 1:20

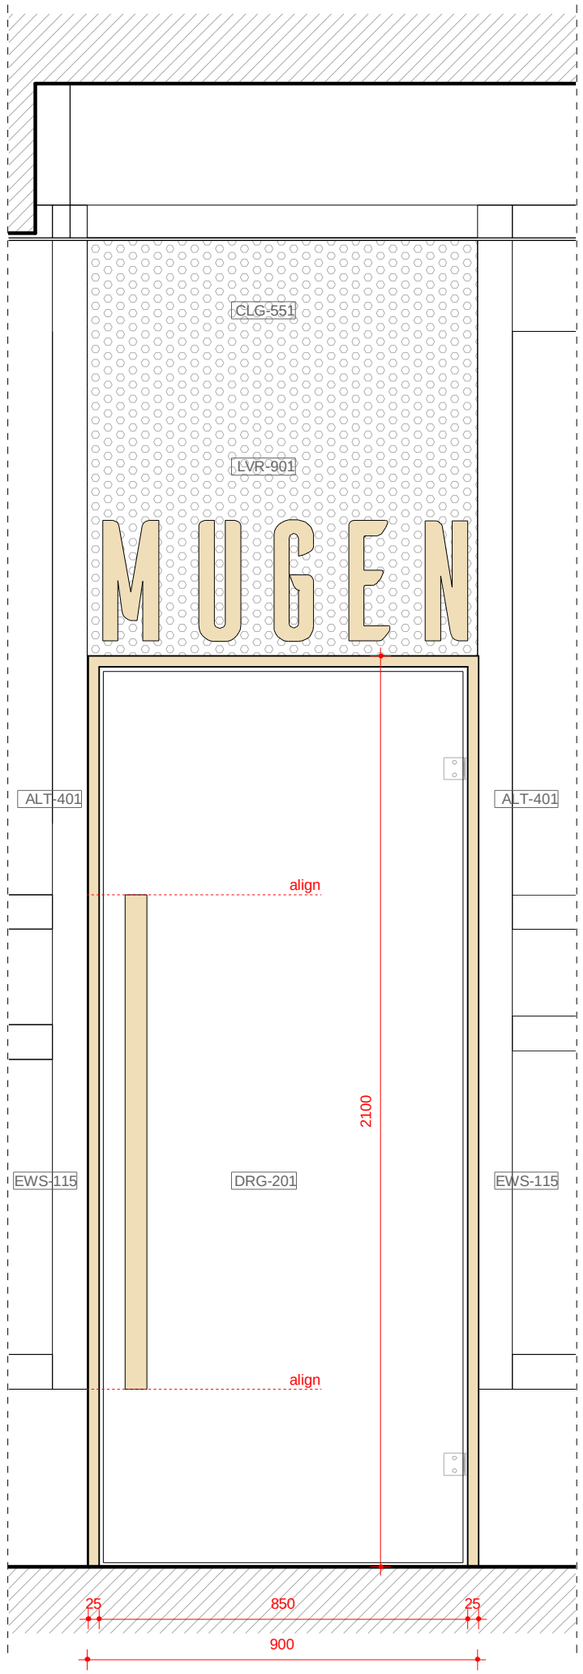

RoundRobin studio SHALL HAVE NO RESPONSIBILITY FOR ANY USE MADE OF THIST DOCUMENT OTHER THAN WHICH IT WAS PREPARED AND ISSUED.

ALL DIMENSIONS AND LEVELS SHOULD BE CHECKED ON SITE.

DO NOT SCALE FROM THIS DRAWING

ANY DRAWING ERRORS OR DIVERGENCES SHOUL BE BROUGHT TO THE ATTENTION OF RoundRobin studio AT THE ADDRESS SHOWN BELOW.

NOTES

FIRST ISSUED

REVISION/ DESCRIPTION	DRAWN	CHECKED	DATE
1. Planning Application	OA	AM	01/08/2016
2. Tender Pacdage	OA	AM	17/11/2016
3. Planning Application	OA	AM	29/11/2016

RoundRobin studio

23 Elsworthy Road, Camden Town
London NW3 3DS, United Kindom
M +44 (0)77 9440 7239
E contact@roundrobinstudio.com

PROJECT TITLE
MUGEN 9-15 Leather Lane

PROJECT NUMBER
P1509

DRAWING TITLE
External Windows / Doors Main Entrance Door Details

SCALE
1 : 10 @ A2

DATE
29.11.2016

DRAWING NO.
AP(31)500-01

REVISION
3