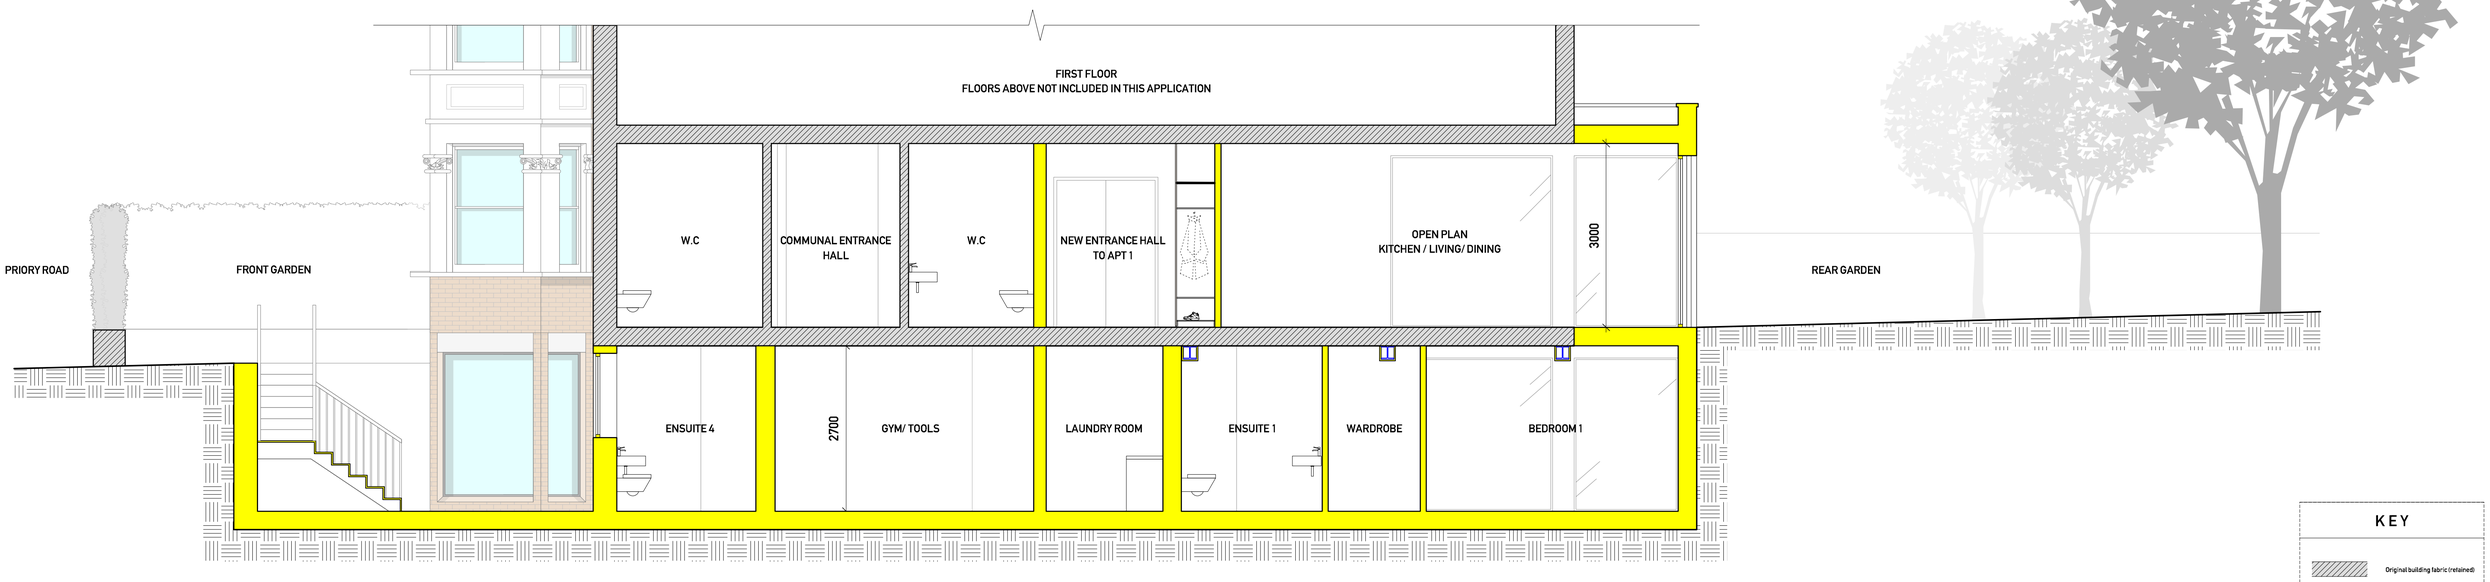

KEY

Original building fabric (retained)

Proposed new building fabric

PLANNING

General Notes

1. do not scale drawings
2. all dimensions are in millimeters unless otherwise stated
3. all dimensions are to be checked on site before commencing with work
4. this drawing is to be read in conjunction with all related information including structural, mechanical and electrical information
5. this drawing is to be read in conjunction with all **JAA** drawings
6. any discrepancies to be reported to the Architect immediately
7. all work to be carried out in accordance with manufacturers recommendations - Notify Architect of any conflicts between manufacturers recommendations and this drawing
8. report any discrepancies in structural openings between drawings, schedules and mvhs/fcu/smoke recommendations

Revisions

Rev	Description	Date
B	Planning Submission	30.11.16
A	Issued to Client for Approval	24.11.16
/	Issued to Client for Approval	14.11.16

JAA
T: 020 3794 4866
E: info@jaa-studio.co.uk
A: Studio JAA, 99-99 Pritchard's Road London E2 6AP
Twitter: @JAAstudio

0 0.5 1.0 1.5 2.0m

Drawing: PROPOSED SECTION A

Project No.	Project Title
115	99 PRIORY ROAD

Scale	Drawing No.	Rev
1:50 @ A1 1:100 @ A3	015	B
/ @ /		

© JAA 2016