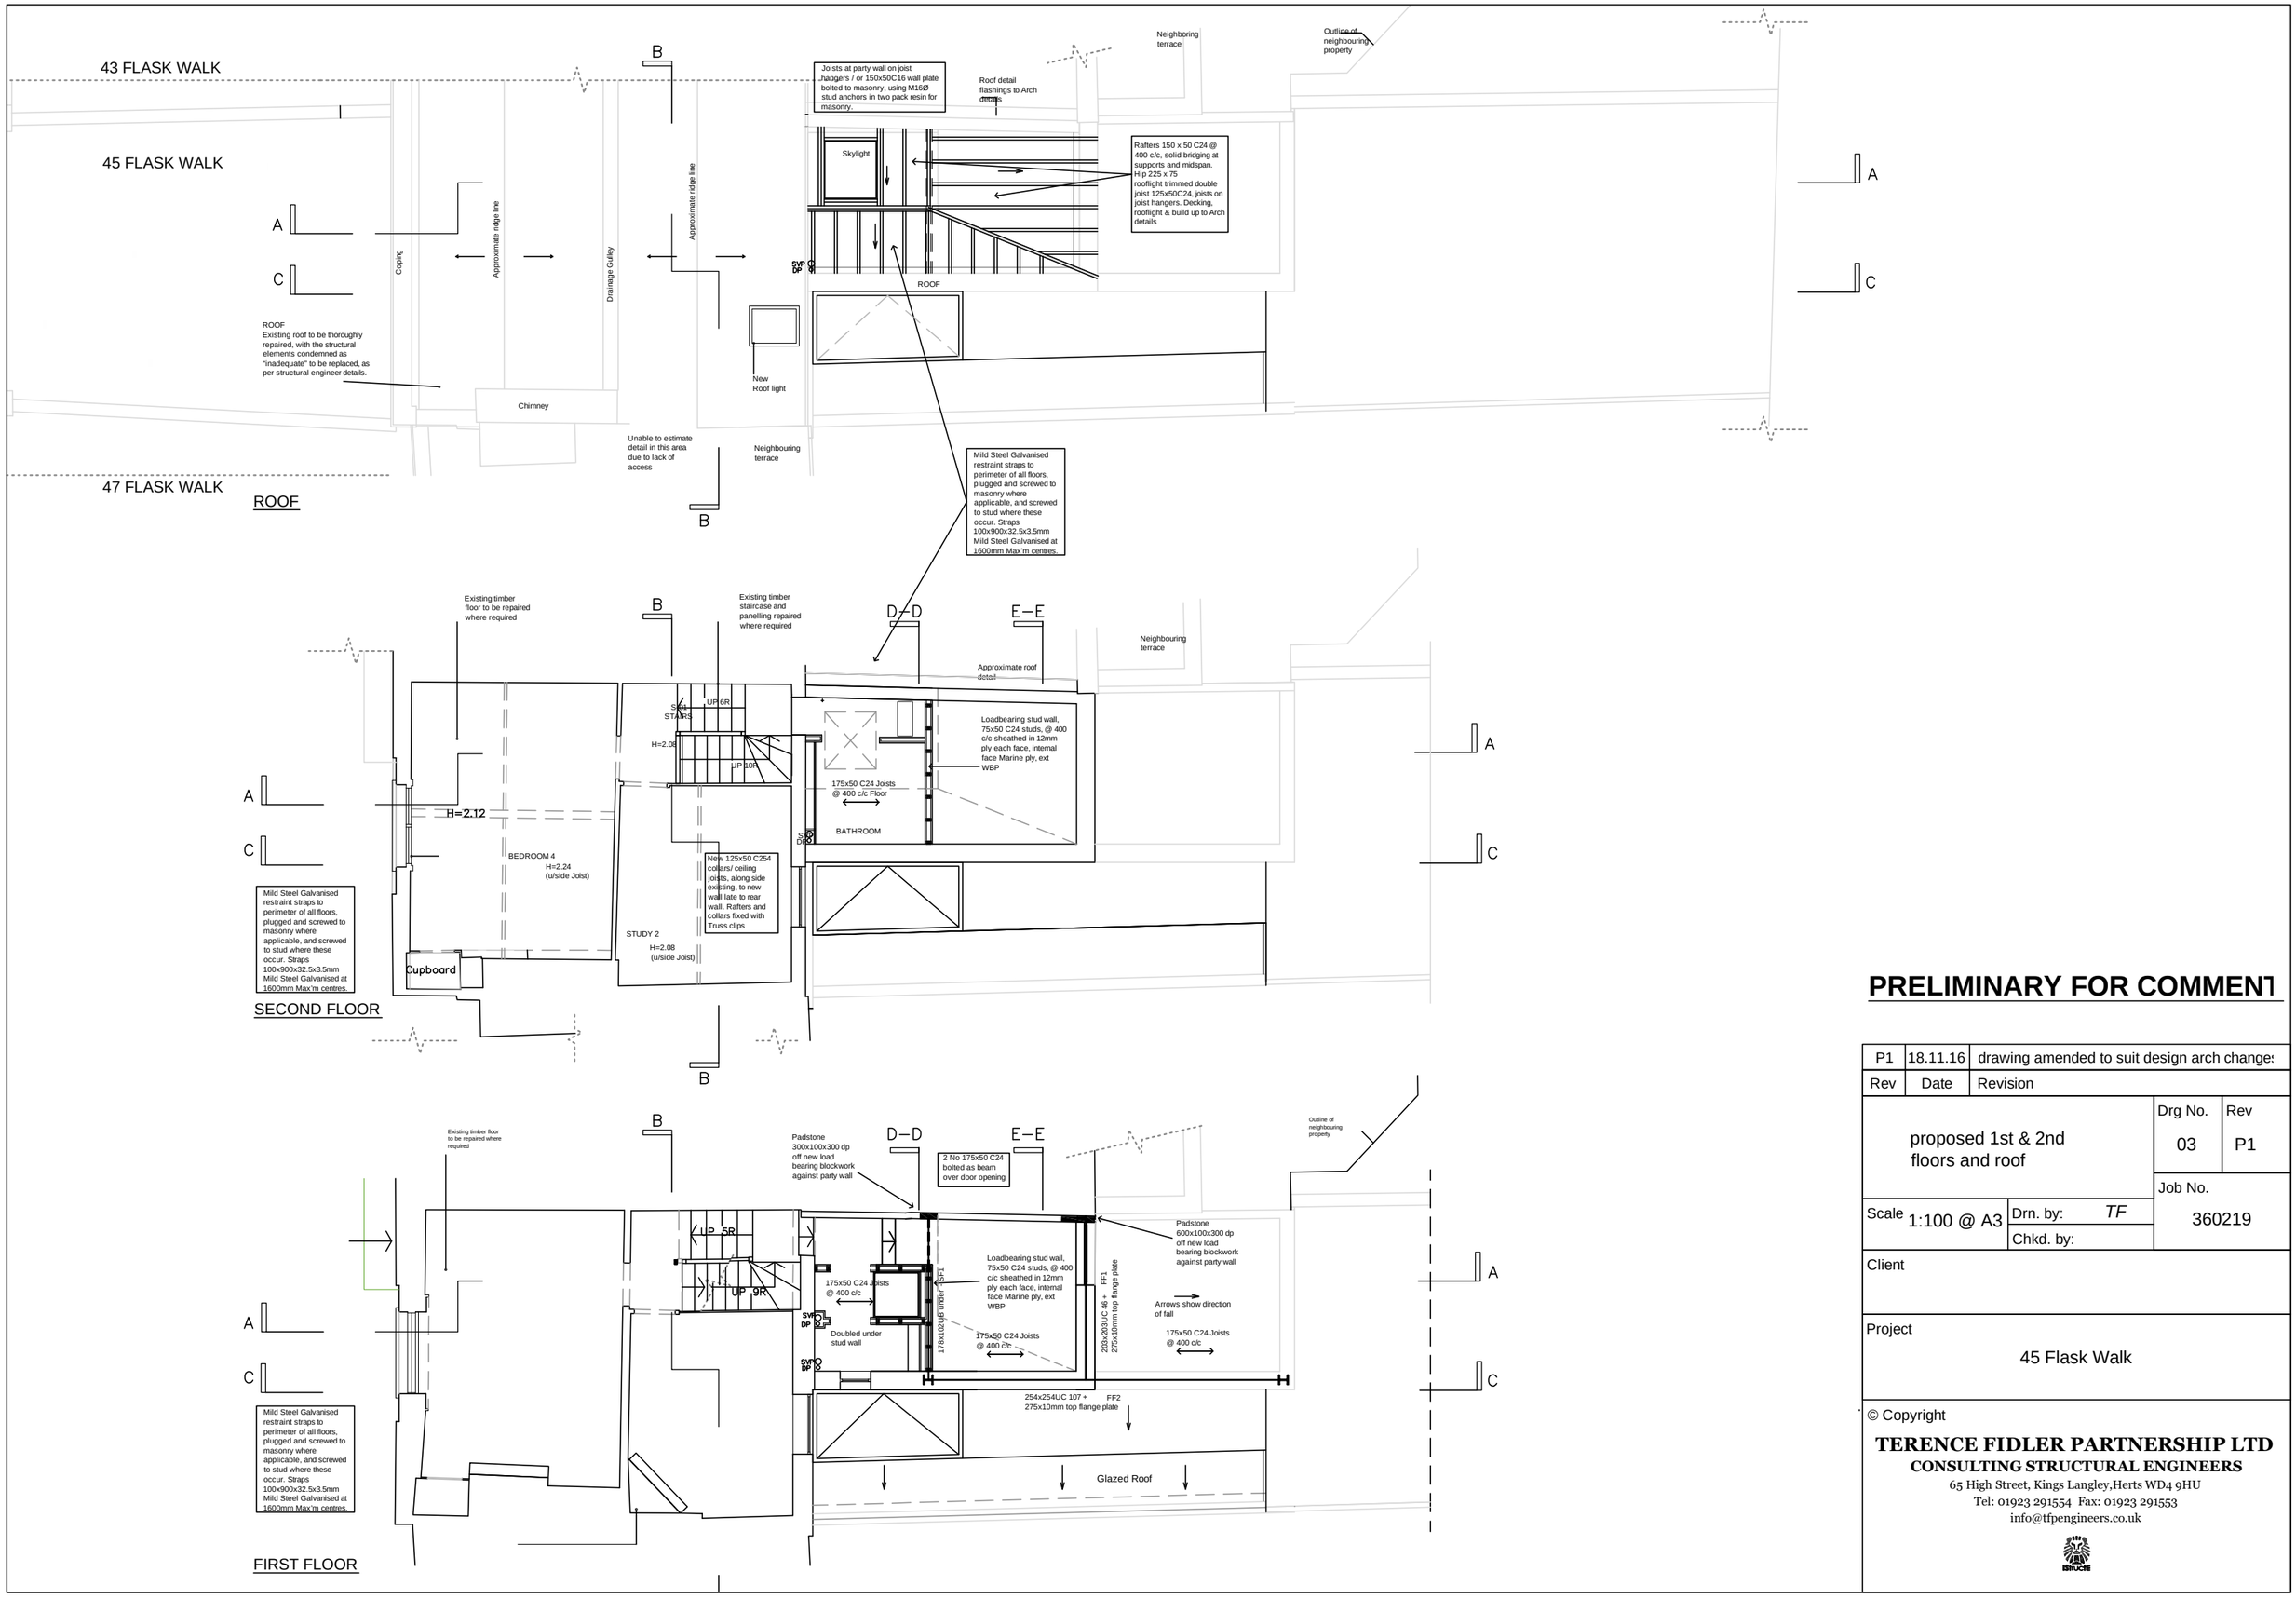

PRELIMINARY FOR COMMENT

Rev	Date	Revision
P1	18.11.16	drawing amended to suit design arch changes

proposed 1st & 2nd floors and roof	Drg No. 03	Rev P1
Scale 1:100 @ A3	Drn. by: TF Chkd. by:	Job No. 360219

Client

Project
45 Flask Walk

© Copyright

TERENCE FIDLER PARTNERSHIP LTD
CONSULTING STRUCTURAL ENGINEERS
65 High Street, Kings Langley,Herts WD4 9HU
Tel: 01923 291554 Fax: 01923 291553
info@tfpengineers.co.uk