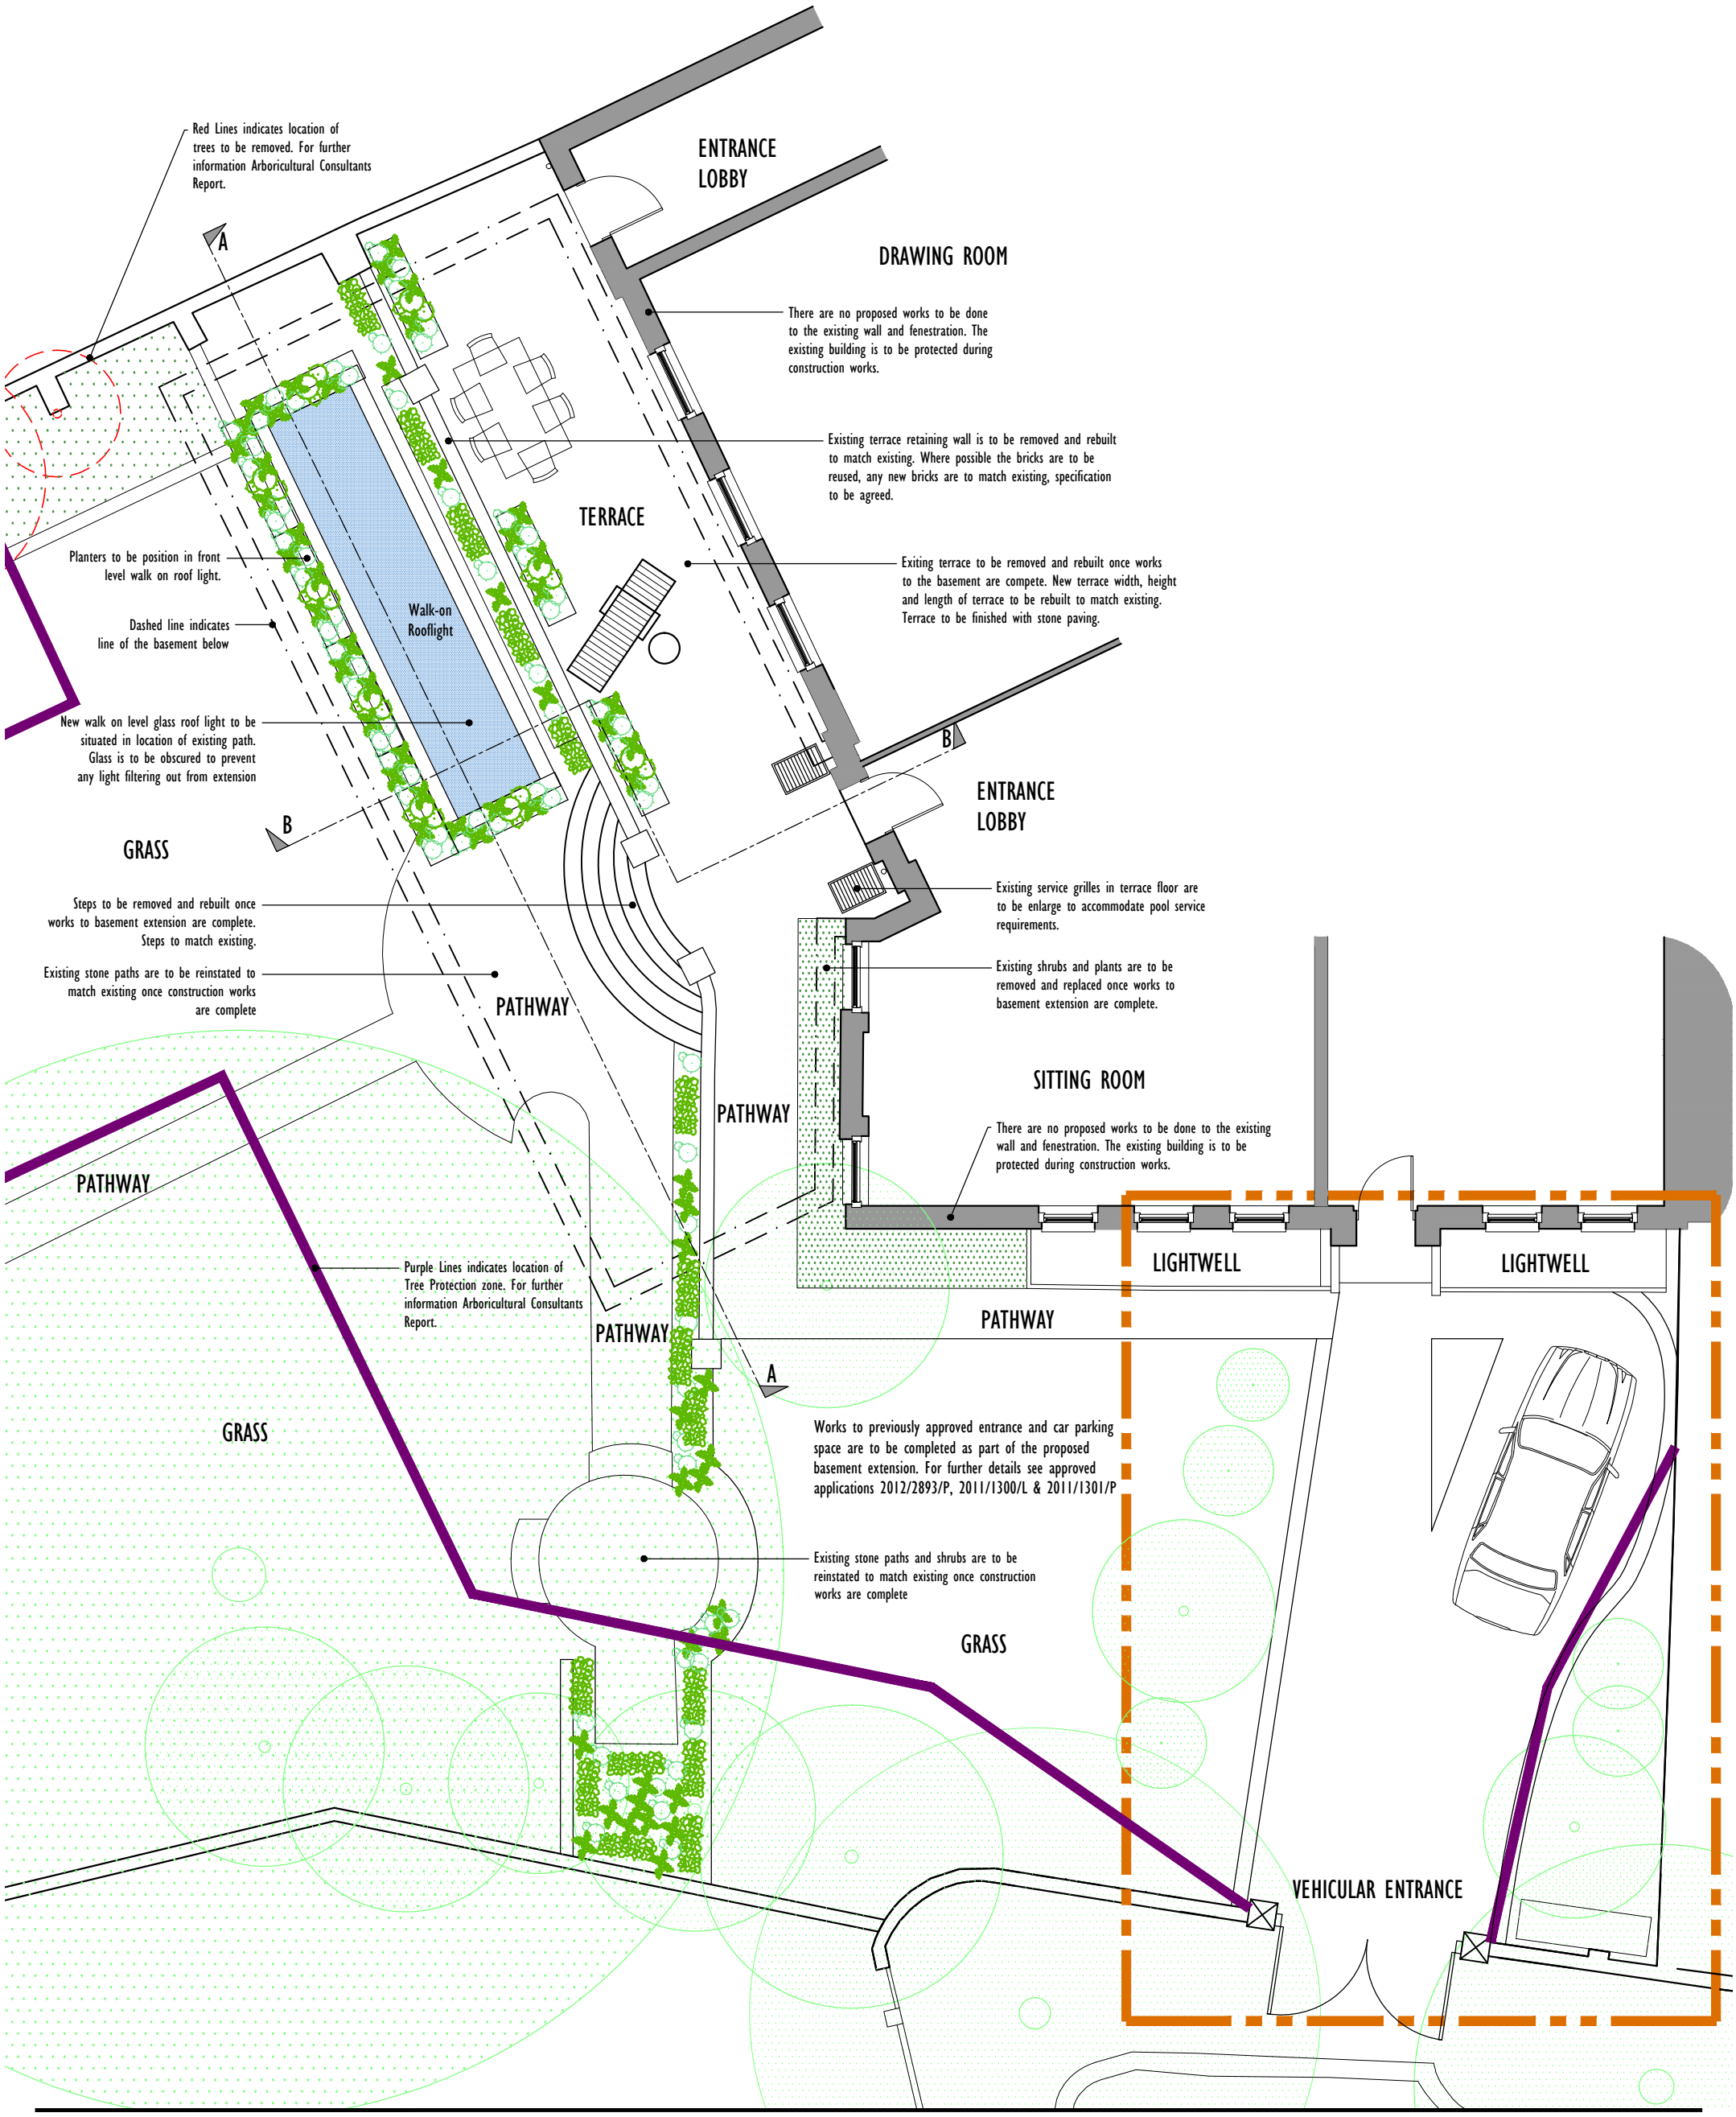

wolff ARCHITECTS

16 lambton place
notting hill
london w11 2sh
tel 020 7229 3125
fax 020 7229 3257
info@wolffarchitects.co.uk

no:	rev:	date:
-	PLANNING ISSUE	01.05.13

project:	4 UPPER TERRACE LONDON			drawing title:	PROPOSED GROUND FLOOR PLAN
date:	01.05.13	scale:	1:100 @A3	dwg no: 1211-PL-006	rev no: -