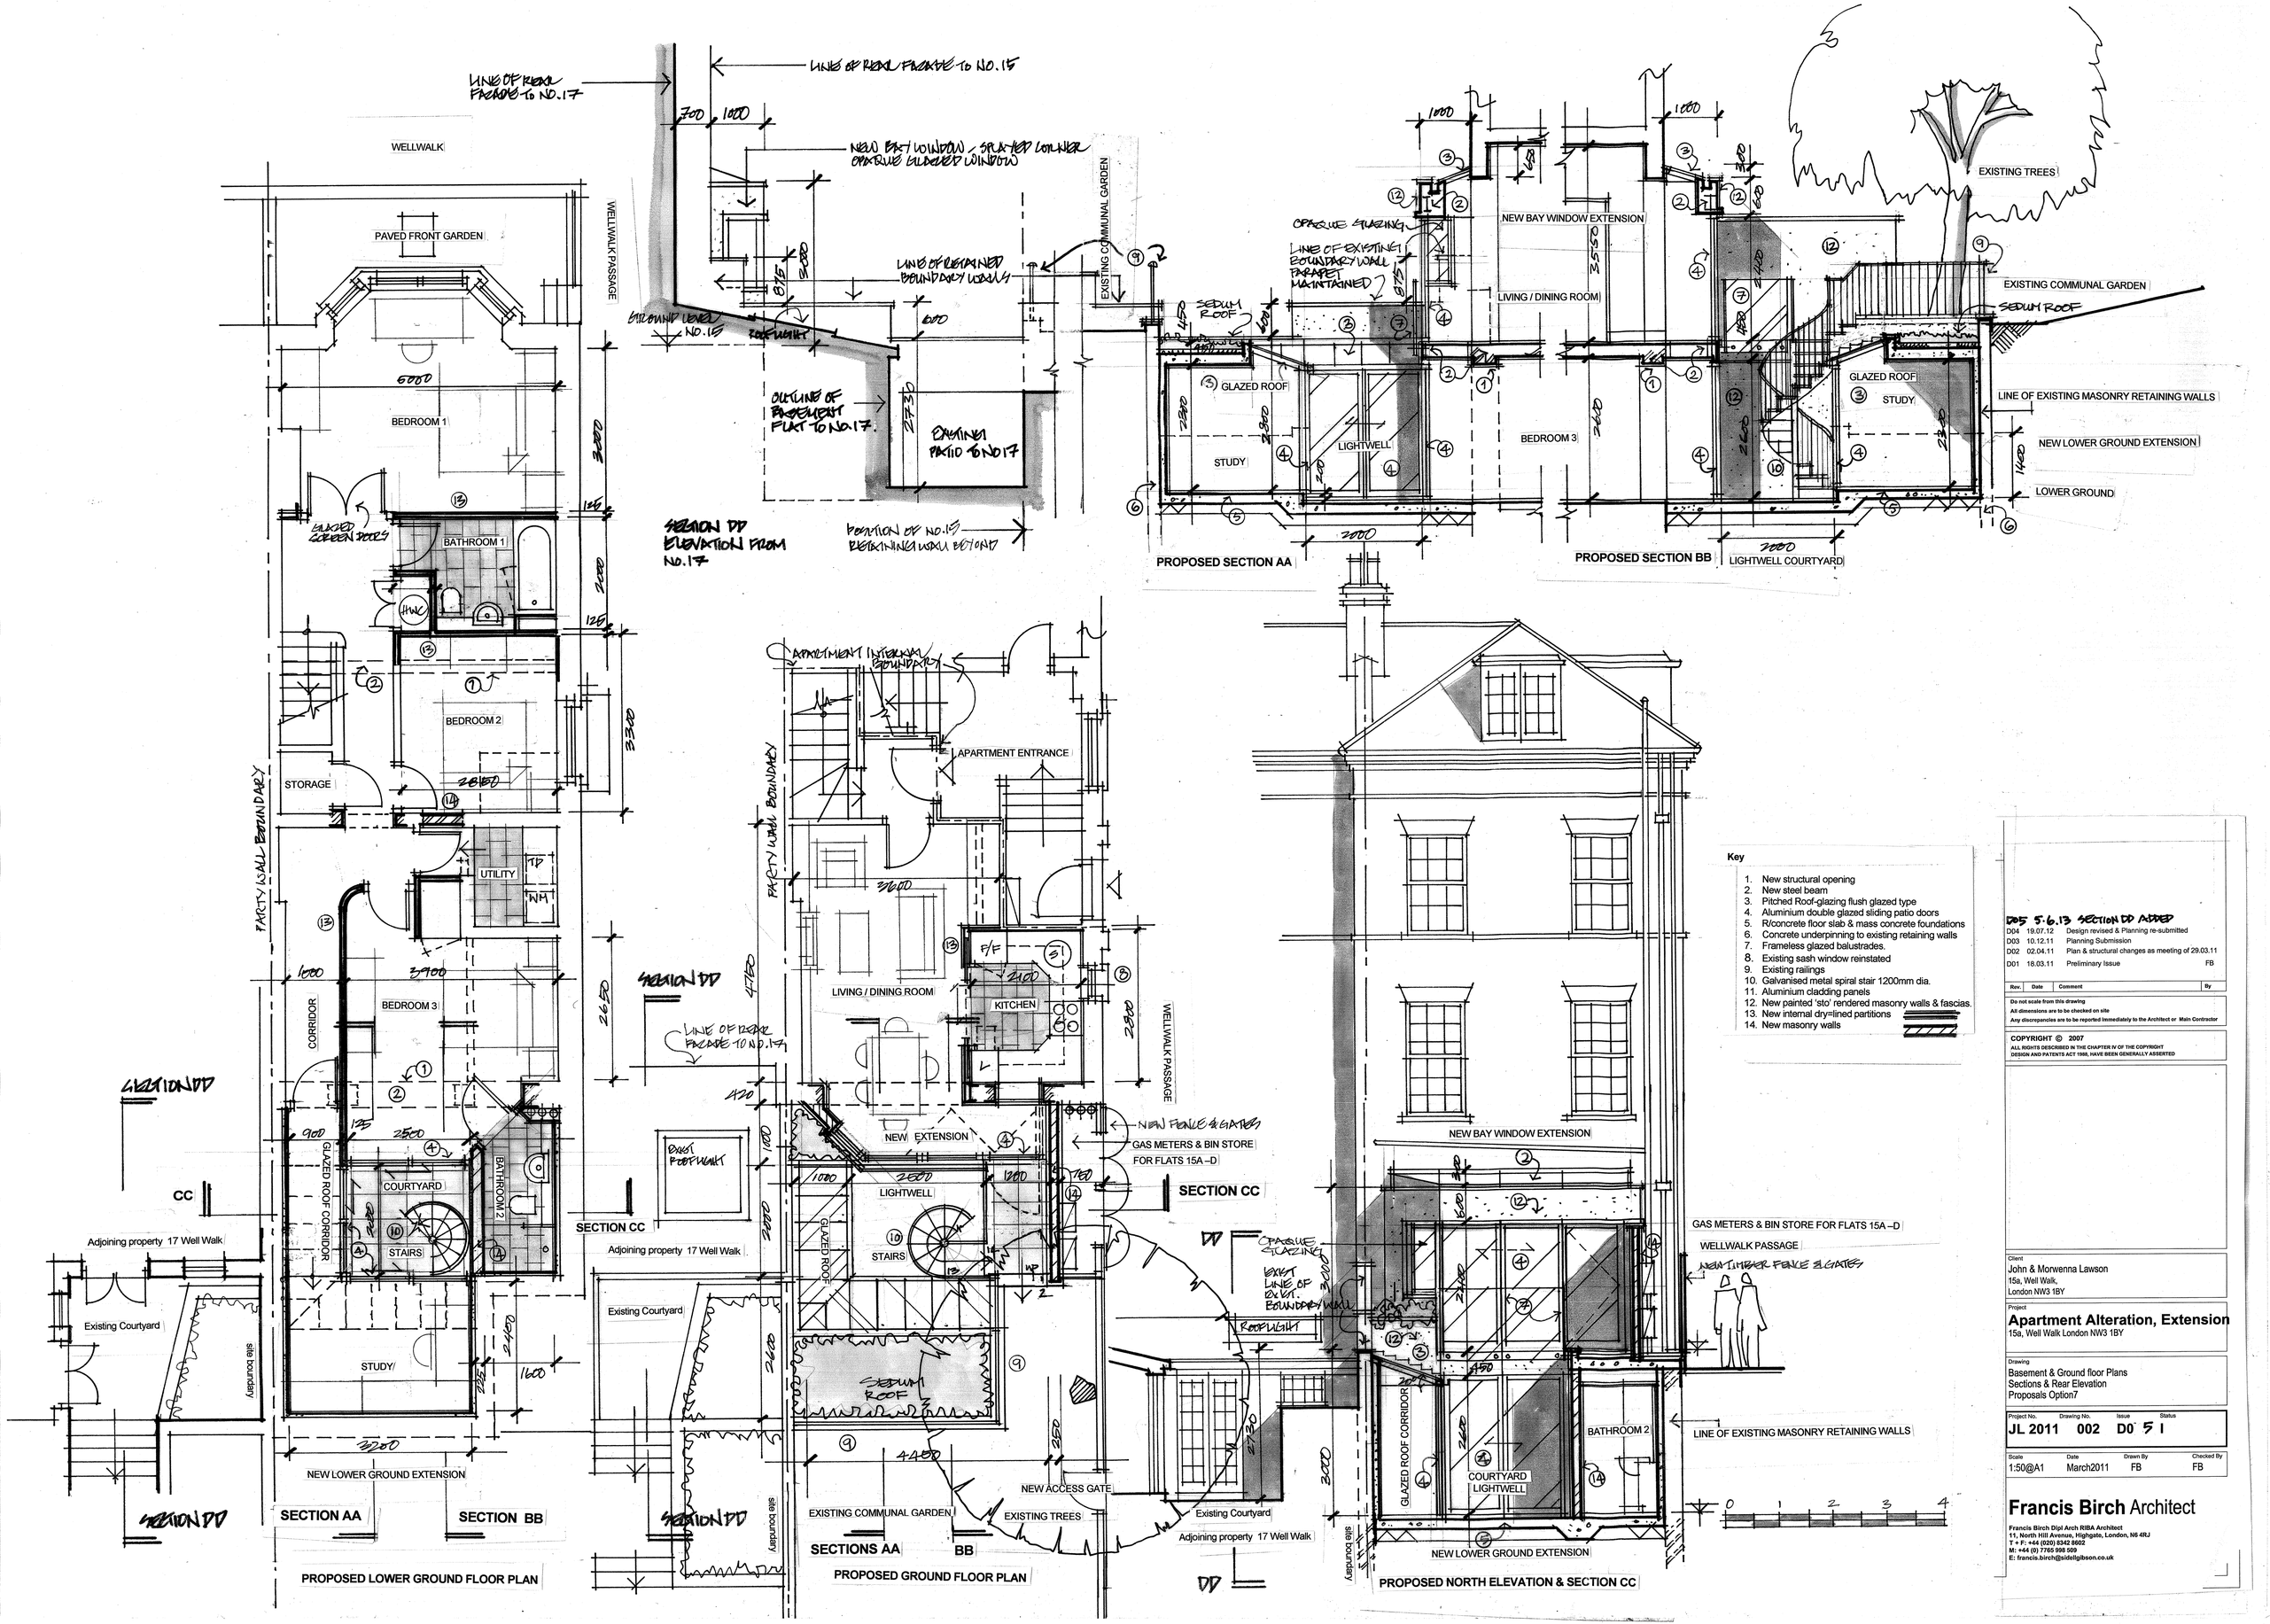

Key

1. New structural opening
2. New steel beam
3. Pitched Roof-glazing flush glazed type
4. Aluminium double glazed sliding patio doors
5. R/concrete floor slab & mass concrete foundations
6. Concrete underpinning to existing retaining walls
7. Frameless glazed balustrades.
8. Existing sash window reinstated
9. Existing railings
10. Galvanised metal spiral stair 1200mm dia.
11. Aluminium cladding panels
12. New painted 'sto' rendered masonry walls & fascias.
13. New internal dry=lined partitions
14. New masonry walls

D05 5.6.13 SECTION DD ADDED

Rev.	Date	Comment	By
D04	19.07.12	Design revised & Planning re-submitted	
D03	10.12.11	Planning Submission	
D02	02.04.11	Plan & structural changes as meeting of 29.03.11	
D01	18.03.11	Preliminary Issue	FB

Do not scale from this drawing
All dimensions are to be checked on site
Any discrepancies are to be reported immediately to the Architect or Main Contractor

COPYRIGHT © 2007
ALL RIGHTS DESCRIBED IN THE CHAPTER IV OF THE COPYRIGHT DESIGN AND PATENTS ACT 1988, HAVE BEEN GENERALLY ASSERTED

Client
John & Morwenna Lawson
15a, Well Walk,
London NW3 1BY

Project
Apartment Alteration, Extension
15a, Well Walk London NW3 1BY

Drawing
Basement & Ground floor Plans
Sections & Rear Elevation
Proposals Option7

Project No.	Drawing No.	Issue	Status
JL 2011	002	D0 5	I

Scale	Date	Drawn By	Checked By
1:50@A1	March2011	FB	FB

Francis Birch Architect
Francis Birch Dipl Arch RIBA Architect
11, North Hill Avenue, Highgate, London, N6 4RJ
T + F: +44 (020) 8342 8602
M: +44 (0) 7765 998 509
E: francis.birch@siddiqibson.co.uk