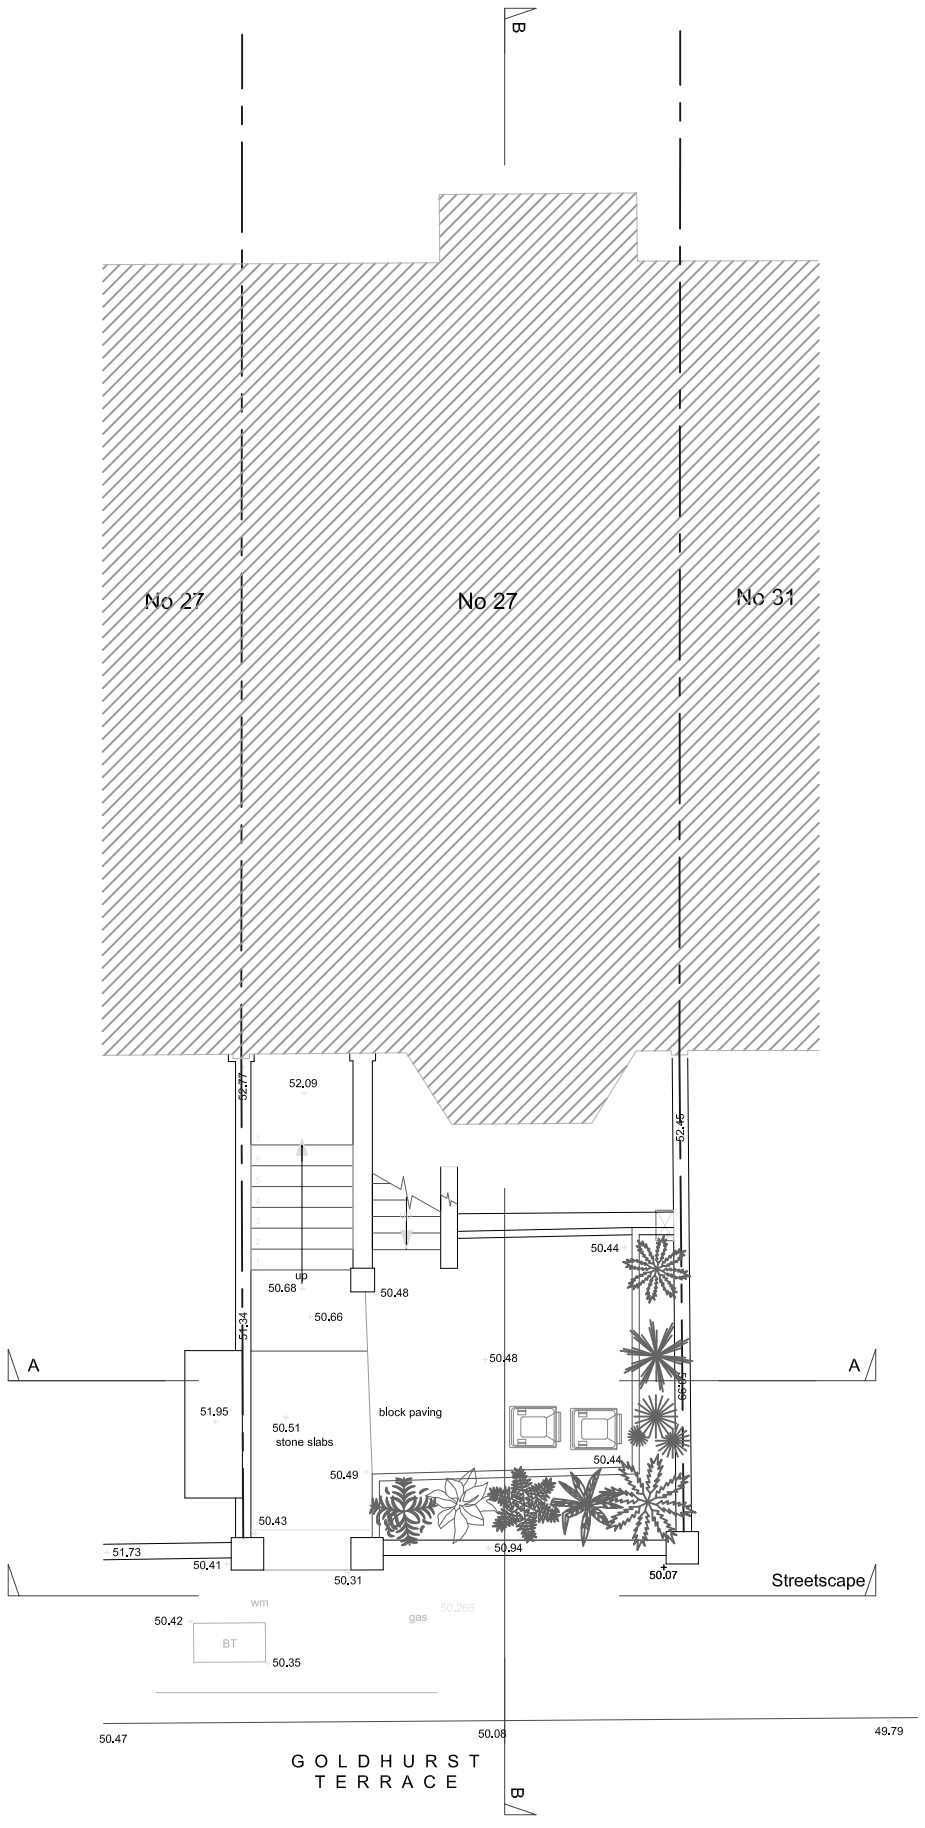

EXISTING GROUND FLOOR

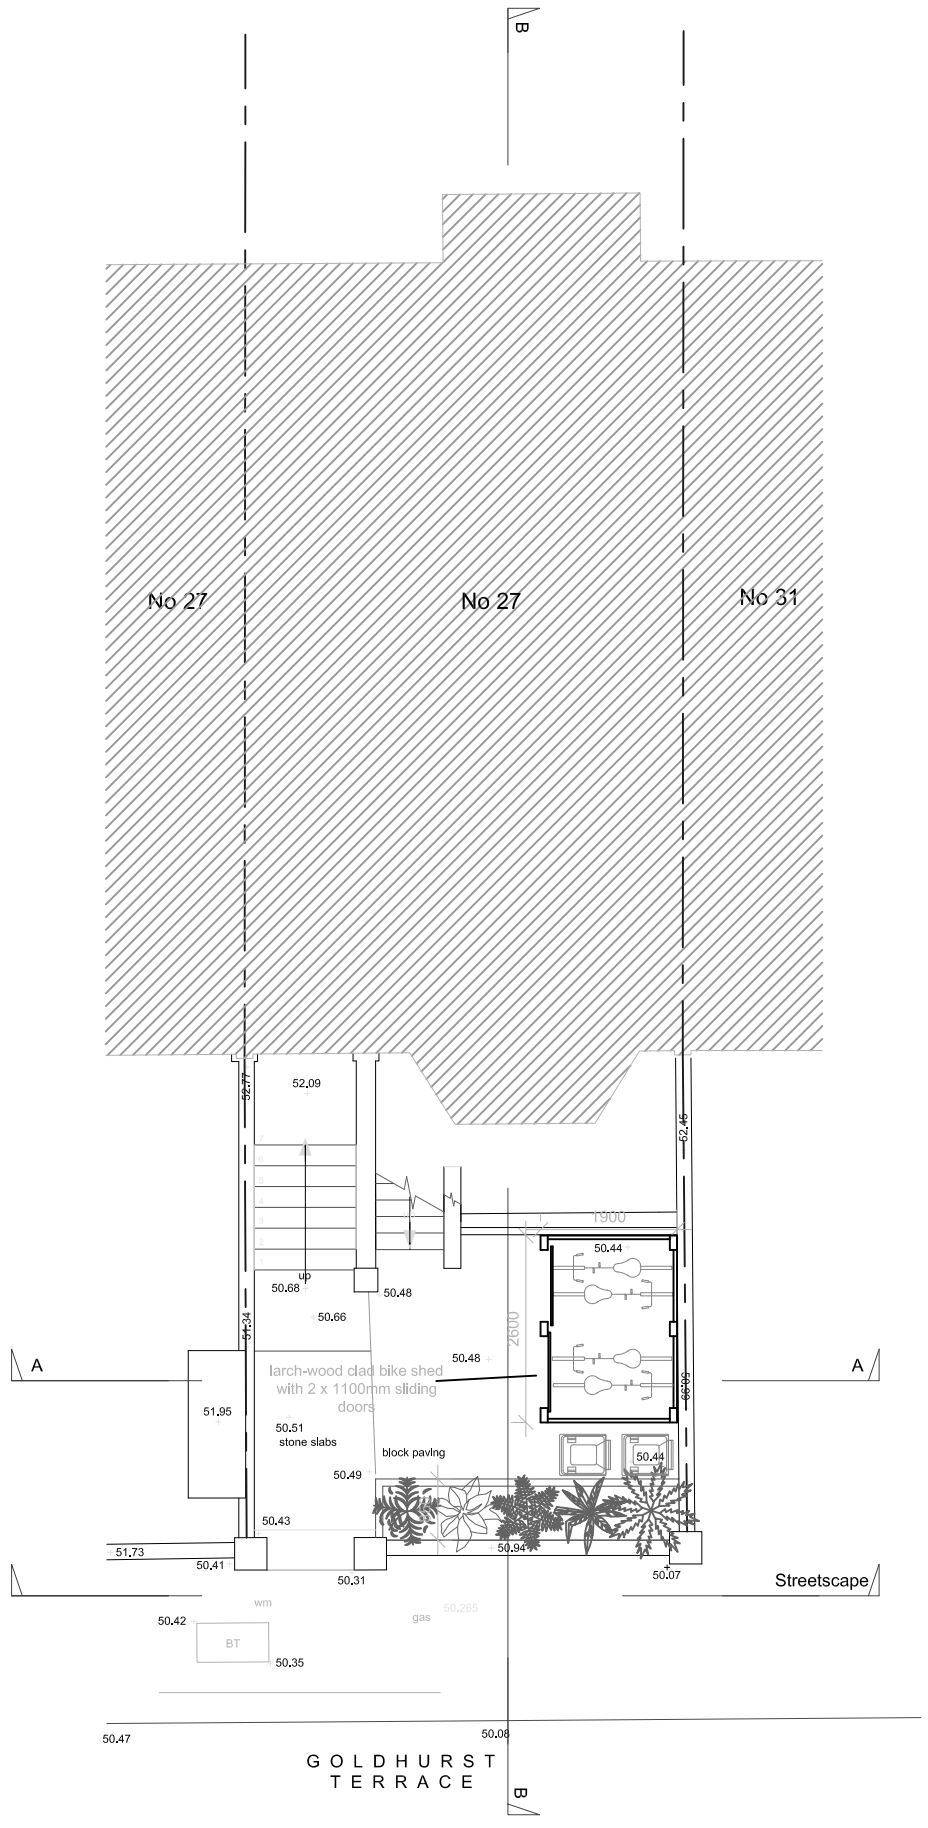

PROPOSED GROUND FLOOR

FOR PLANNING

0 1 2 3 4 5metres

DO NOT SCALE THIS DRAWING
WRITTEN DIMENSIONS ONLY TO BE USED
ALL DIMENSIONS ARE IN MILLIMETRES
ALL DIMENSIONS TO BE VERIFIED ON SITE
ANY INCONSISTENCIES TO BE REPORTED TO THE ARCHITECT IMMEDIATELY

PROJECT NO. 010

FOR PLANNING PURPOSES ONLY

29 Goldhurst Terrace
London
NW6 3HB

TITLE EXISTING & PROPOSED GROUND FLOOR PLANS

SCALE 1:100 (A3)

DRAWING NO. P_01 REV —

DRAWN —