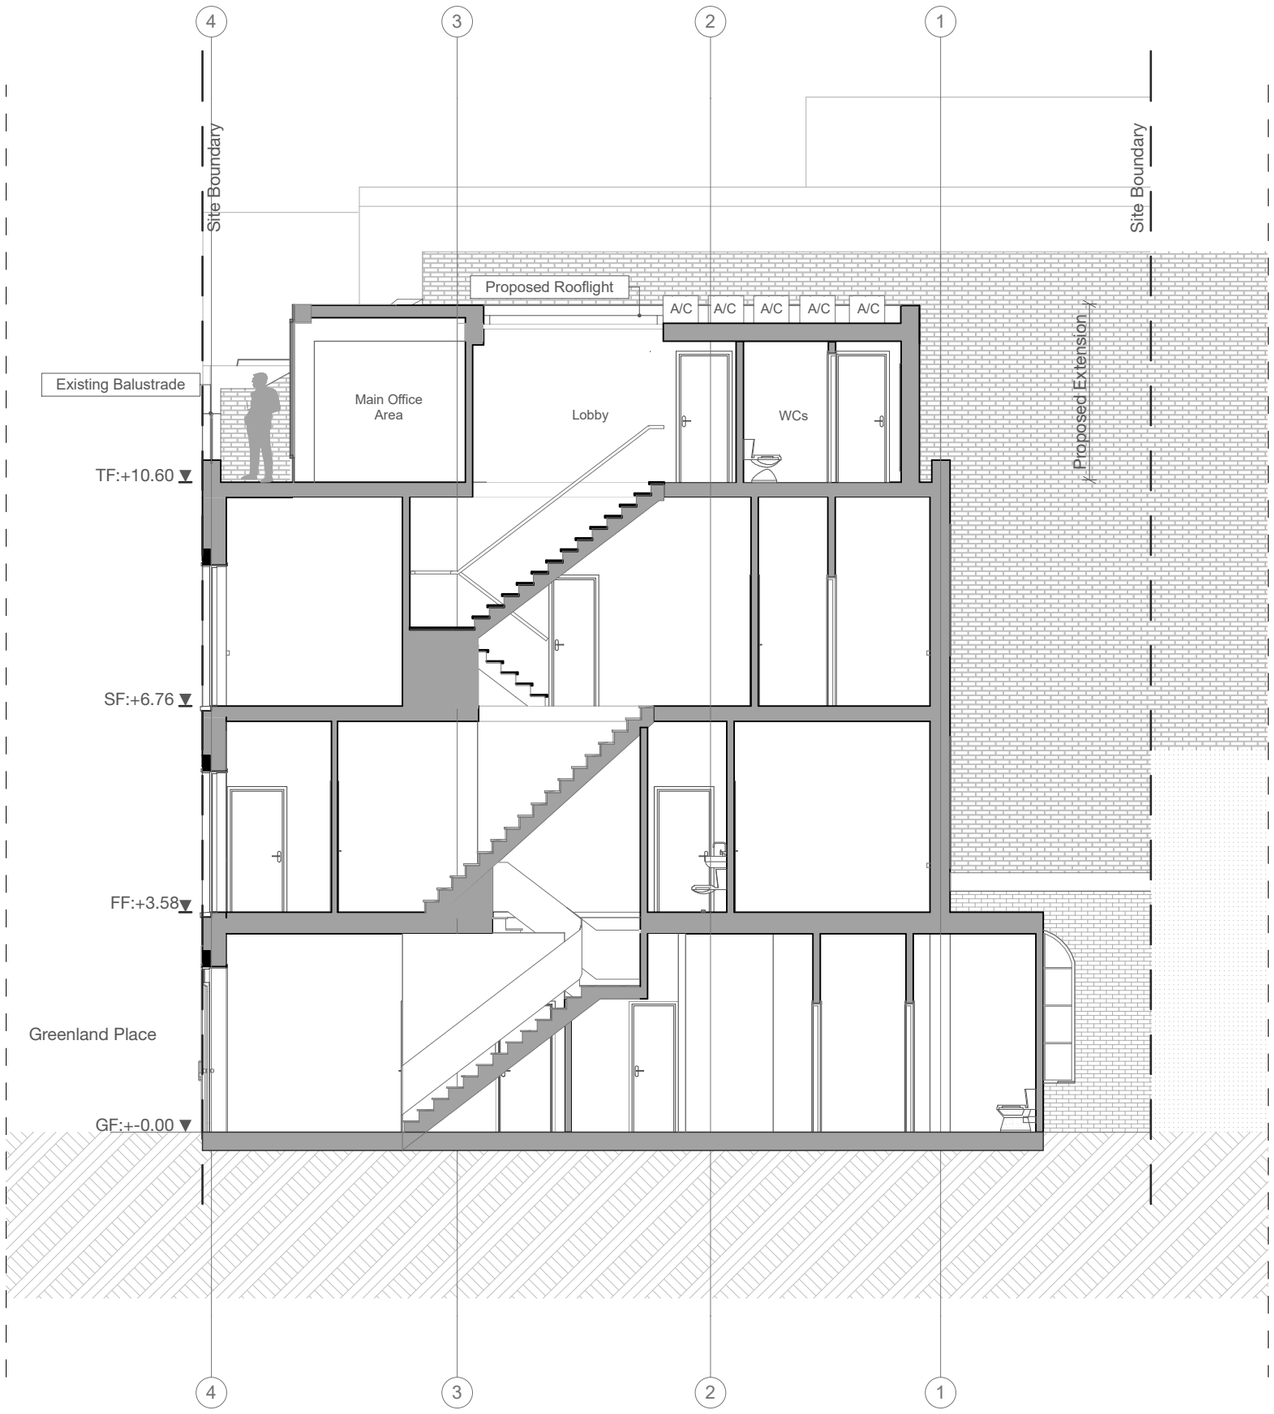

Notes
1. All dimensions to be checked on site.
2. All dimensions are to masonry unless otherwise stated (ie not plaster finishes)
3. All information is to be checked and verified by the contractors and sub-contractors for accuracy and fit.
4. Discrepancies or omissions to be brought to the attention of Douglas & King prior to construction.
5. Do not scale from this drawing.

0m 0.5 1.5 2.5m 5m 10.0m

Douglas and King Architects

148-150 Curtain Road London EC2A 3AR
t + 44 (020) 7613 1395
info@douglasandking.com
www.douglasandking.com

revision	date	notes
A	12/07/16	Planning Application Drawings
B	31/10/16	Height Amendments

project: 4 Greenland Place NW1 0AP
client: Martin Davis
drawing title: Proposed: Section A-A
scale: 1:100@A3
date: October 2016
drawing no: GREp4_GA 200 Rev B
PLANNING

ⓒ Douglas and King ltd.