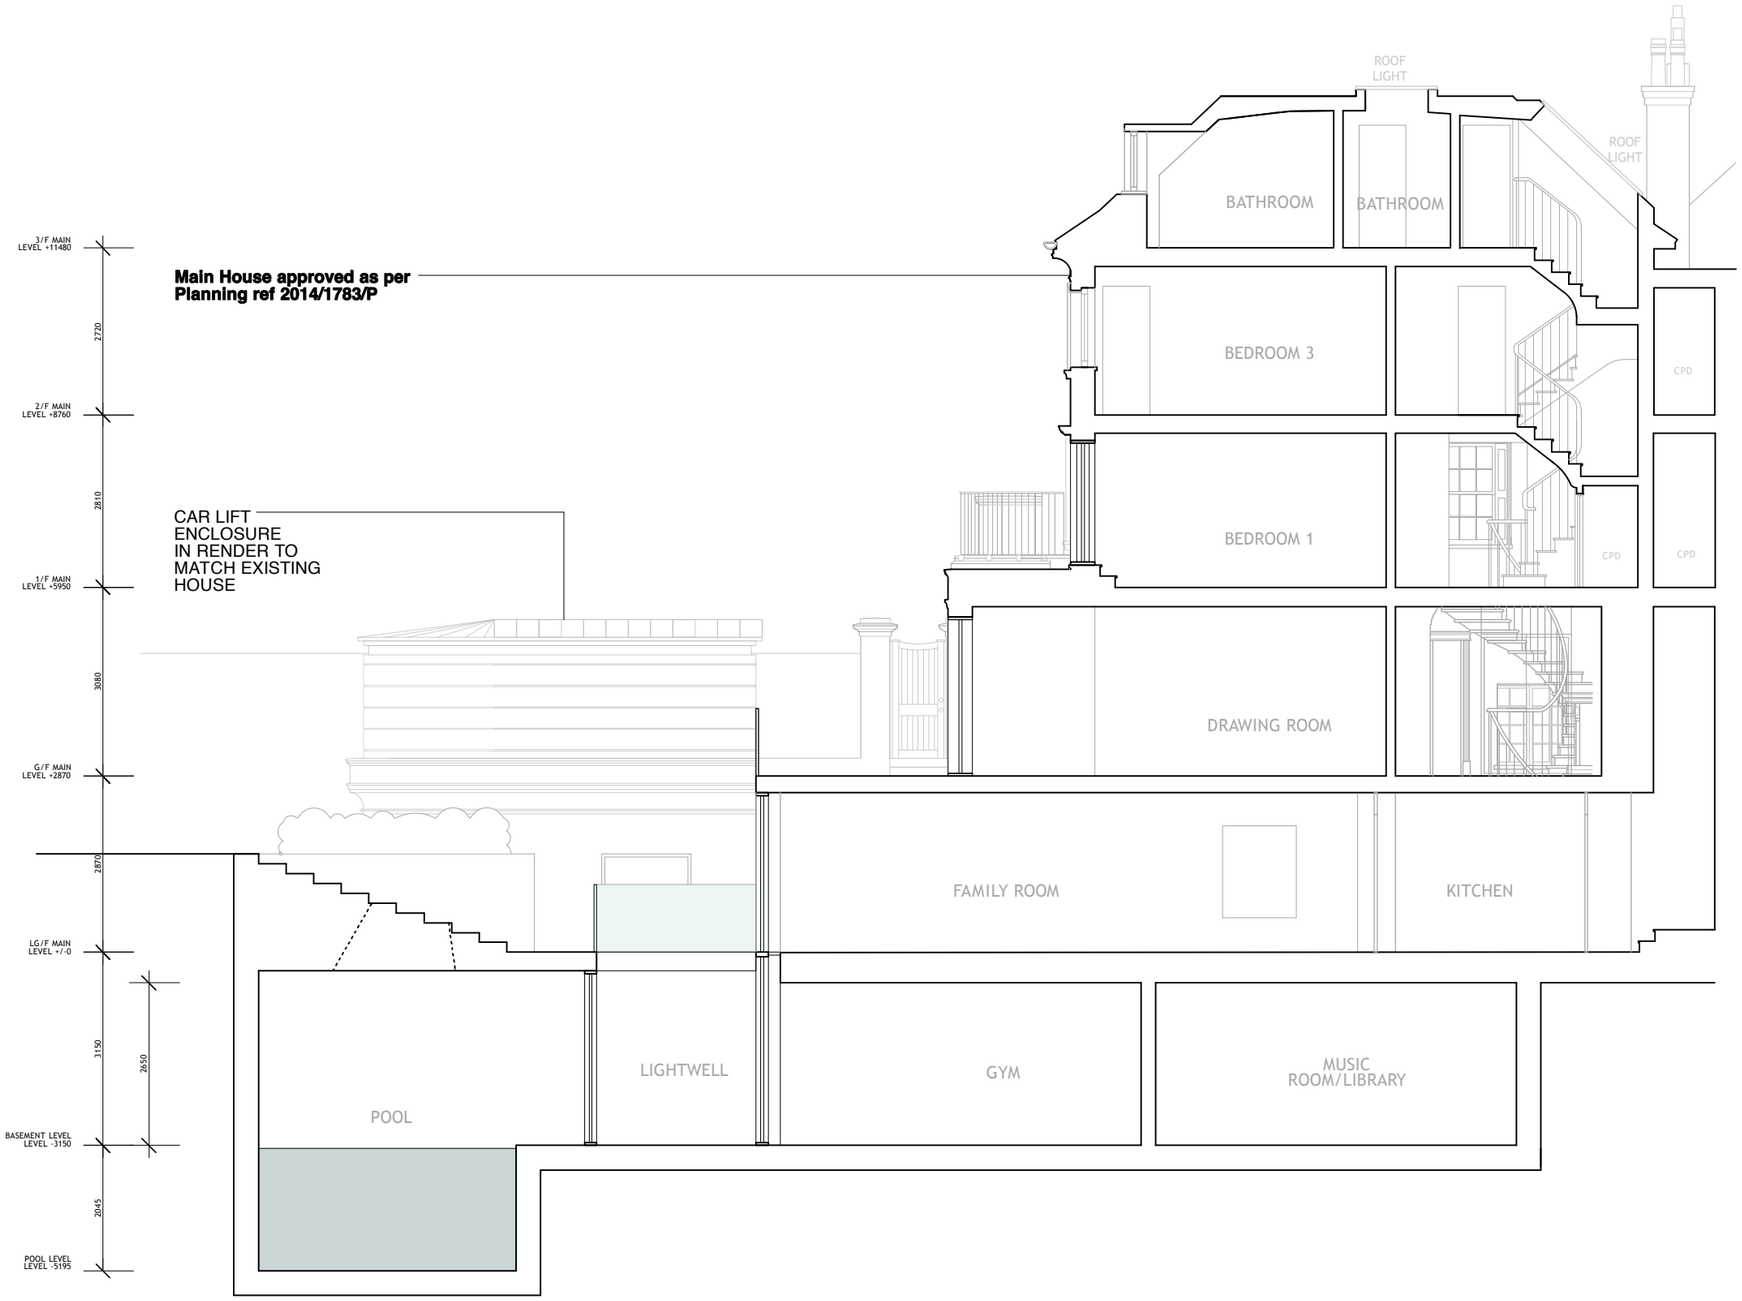


GENERAL NOTES

- THIS DRAWING IS NOT TO BE SCALED
- FIGURED DIMENSIONS TO TAKE PREFERENCE TO SCALED DIMENSIONS
- ALL CONTRACTORS WORK TO COMPLY WITH THE LASTEST CODES OF PRACTICE AND TO BE TO THE ENTIRE SATISFACTION OF LOCAL AUTHORITIES
- ANY DISCEPANCIES MUST BE REPORTED TO THE ARCHITECT BEFORE WORK IS PUT IN HAND
- THE CONTRACTOR IS TO VERIFY ALL LEVELS, DIMENSIONS AND BUILDING LINES BEFORE ANY WORK COMMENCES ON SITE
- ALL SETTING OUT TO BE THE CONTRACTORS ENTIRE RESPONSIBILITY
- ALL SERVICES TO BE COORDINATED BY THE CONTRACTOR BEFORE COMMENCING ANY WORK
- THE CONTRACTOR IS RESPONSIBLE FOR ANY SITE VISITS BY LOCAL AUTHORITIES AND IS TO PAY ANY FEES CONNECTION THEREWITH
- READ THESE ARCHITECTURAL DRAWINGS IN CONJUCTION WITH ENGINEERS AND CONSULTANT DRAWINGS AND DETAILS WHERE APPLICABLE

REVISION NOTES

| NO. | DATE | DESCRIPTION |
|---|---|---|
| A | 12/12/16 | Basement Layout updated |

PROJECT TITLE

WHITESTONE HOUSE NW3

DRAWING TITLE

PROPOSED SECTION AA - PLANNING

SCALE

1:100 @ A3

DRAWING NO.

643-307

DRAWN BY

MZ

DATE

06/05/15

REVISION

A

Bentheim
Unit 2 Caralot Studios 222 Kensal Rd London W10 5BN Tel 020 7376 3427 david@bentheim.co.uk
JONATHAN FREEGARD ARCHITECTS
5 Tredegar Square Bow London E3 5AD 020-8981 5665